PARTITION & SYMBOL LEGEND

- NEW UNRATED PARTITION
- CEILING MOUNTED EXIT SIGN / EMERGENCY LIGHT
- VOICE / DATA OUTLET
- LIGHT SWITCH
- DUPLEX POWER RECEPTACLE
- QUAD POWER RECEPTACLE
- ACOUSTICAL PANEL CEILING
- PAINTED GWB CEILING
- NEW DOOR AND FRAME
- SPRINKLER HEAD
- SUPPLY AIR DIFFUSER
- RETURN AIR DIFFUSER
- RECESSED FLUORESCENT 2 x 4 LIGHT FIXTURE
- RECESSED CAN LIGHT FIXTURE
- EXHAUST FAN
- THERMOSTAT
- FIRE ALARM
- HEAT SENSOR

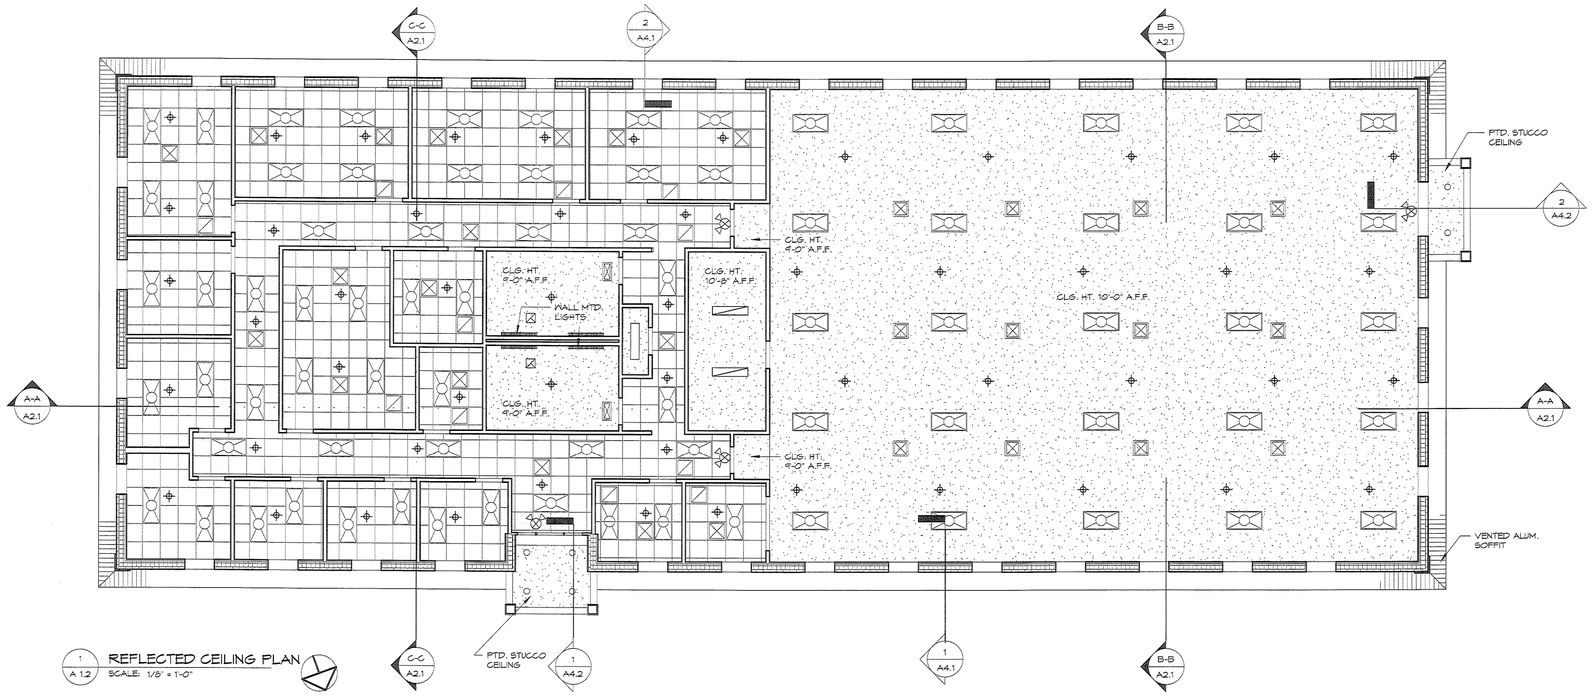

1 / A 1.2 REFLECTED CEILING PLAN
SCALE: 1/8" = 1'-0"

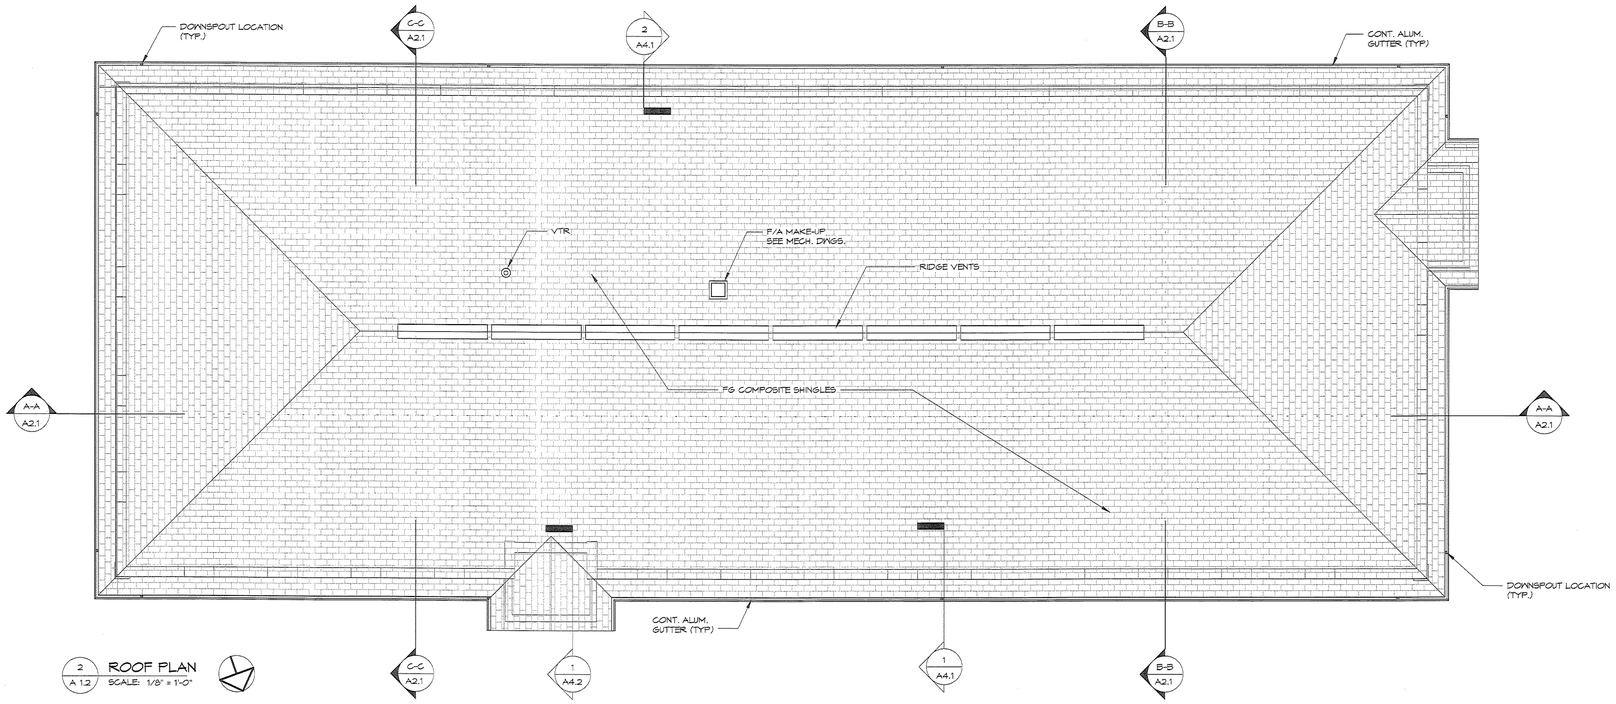

2 / A 1.2 ROOF PLAN
SCALE: 1/8" = 1'-0"

11.21.11

dj DESIGN, INC.
913 NORTH NOVA RD.
HOLLY HILL, FL 32117
AA 26000567
PHONE (386) 255-6487
FAX (386) 255-6484

REVISIONS

RCP & ROOF PLAN
VINCE CARTER SANCTUARY- PHASE 2
301 JUSTICE LANE
BUNNELL, FLORIDA 32110

PJT#: -	02295.00
DATE: -	10 NOV 11
DRN BY: -	RNS
DSN BY: -	DMS
REV BY: -	DMS
SCALE: -	1/8" = 1'-0"

A 1.2

11/21/2011 10:56:39 AM F:\Active Projects\02295 Stewart Marchman Multi-Purpose Bldg\Drawings\Stewart Marchman Revit.rvt