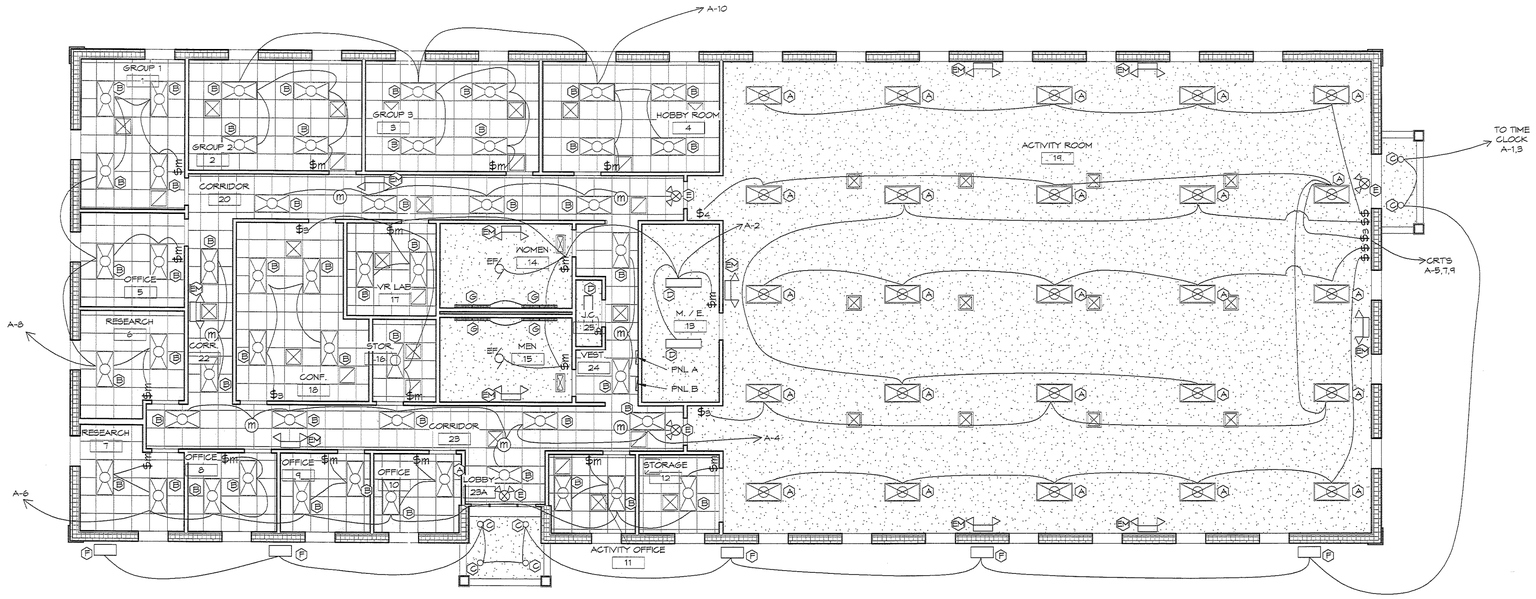

1 / E 2 LIGHTING PLAN
SCALE: 1/8" = 1'-0"

FIXTURE SCHEDULE

MARK	TYPE	MFG. #	MANUFACTURER
A	2 x 4 4-LAMP WRAP	207A432MV	TEXAS FLOURESCENTS
B	2 x 4 4-LAMP TROFFER	1312X4	TEXAS FLOURESCENTS
C	RECESSED CAN W/ LED TRIM	REAL 6D6MV	LITHONIA
D	1 x 4 2-LAMP WRAP	207A232MV	TEXAS FLOURESCENTS
E	EXIT EMERGENCY	E-XMDRB2W	E - CONOLIGHT
EM	EMERGENCY	E-XYCD1106W	E - CONOLIGHT
F	100W WALL PACK	E-WP2M10DZ	E - CONOLIGHT
G	FLO WALL BATH 48" LG.	WC-232-MV-GEB1015	LITHONIA
H	POLE LIGHT	KAD 250M	LITHONIA
H	POLE	D720	PLP COMPOSITE TECHNOLOGY

FIRE ALARM LEGEND

- F — PULL STATION
- HORN STROBE
- SD — SMOKE DETECTOR
- MINI SOUNDER
- FACP — FIRE ALARM CONTROL PANEL
- RAA — REMOTE ANNUCIATOR

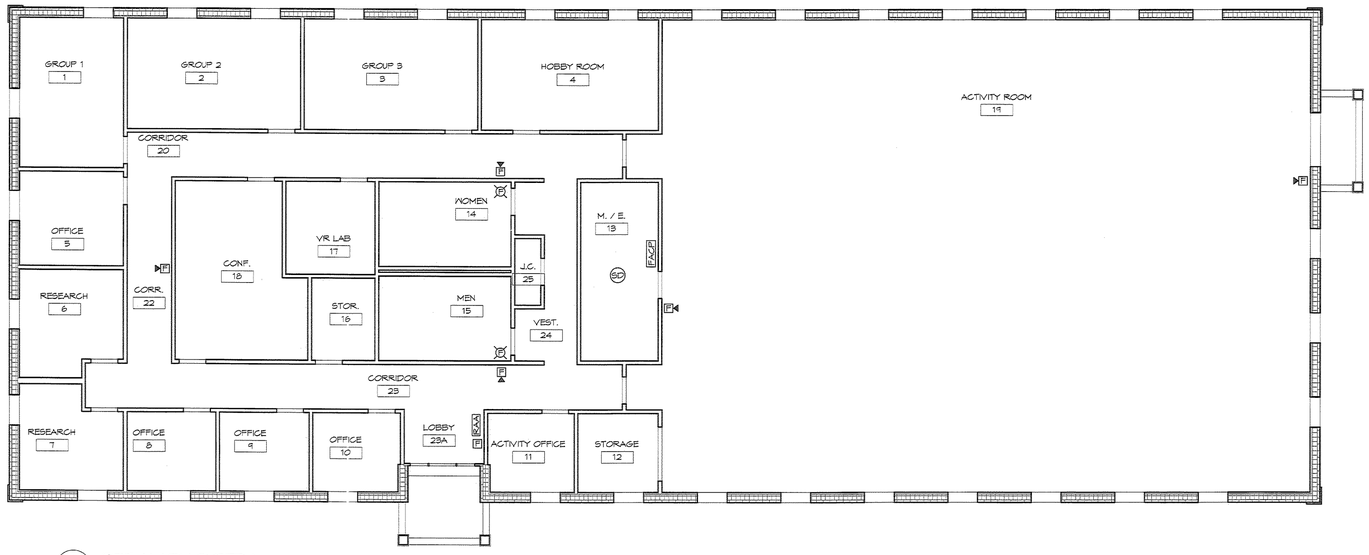

2 / E 2 FIRE ALARM SYSTEM
SCALE: 1/8" = 1'-0"

11-22-11

DESIGN, INC.
913 NORTH NOVA RD.
HOLLY HILL, FL 32117
AA 26000567
PHONE (386) 255-6987
FAX (386) 255-6989

REVISIONS

LIGHTING / FIRE ALARM PLAN
VINCE CARTER SANCTUARY- PHASE 2

301 JUSTICE LANE
BUNNELL, FLORIDA 32110

PJT#: - 02235.00
DATE: - 10 NOV 11
DRN BY: - RNS
DGN BY: - DMS
REV BY: - DMS
SCALE: - 1/8" = 1'-0"

E 2

11/21/2011 10:56:52 AM F:\Active Projects\02235 Stewart Marchman Multi-Purpose Bldg\Drawings\Stewart Marchman Revit.rvt