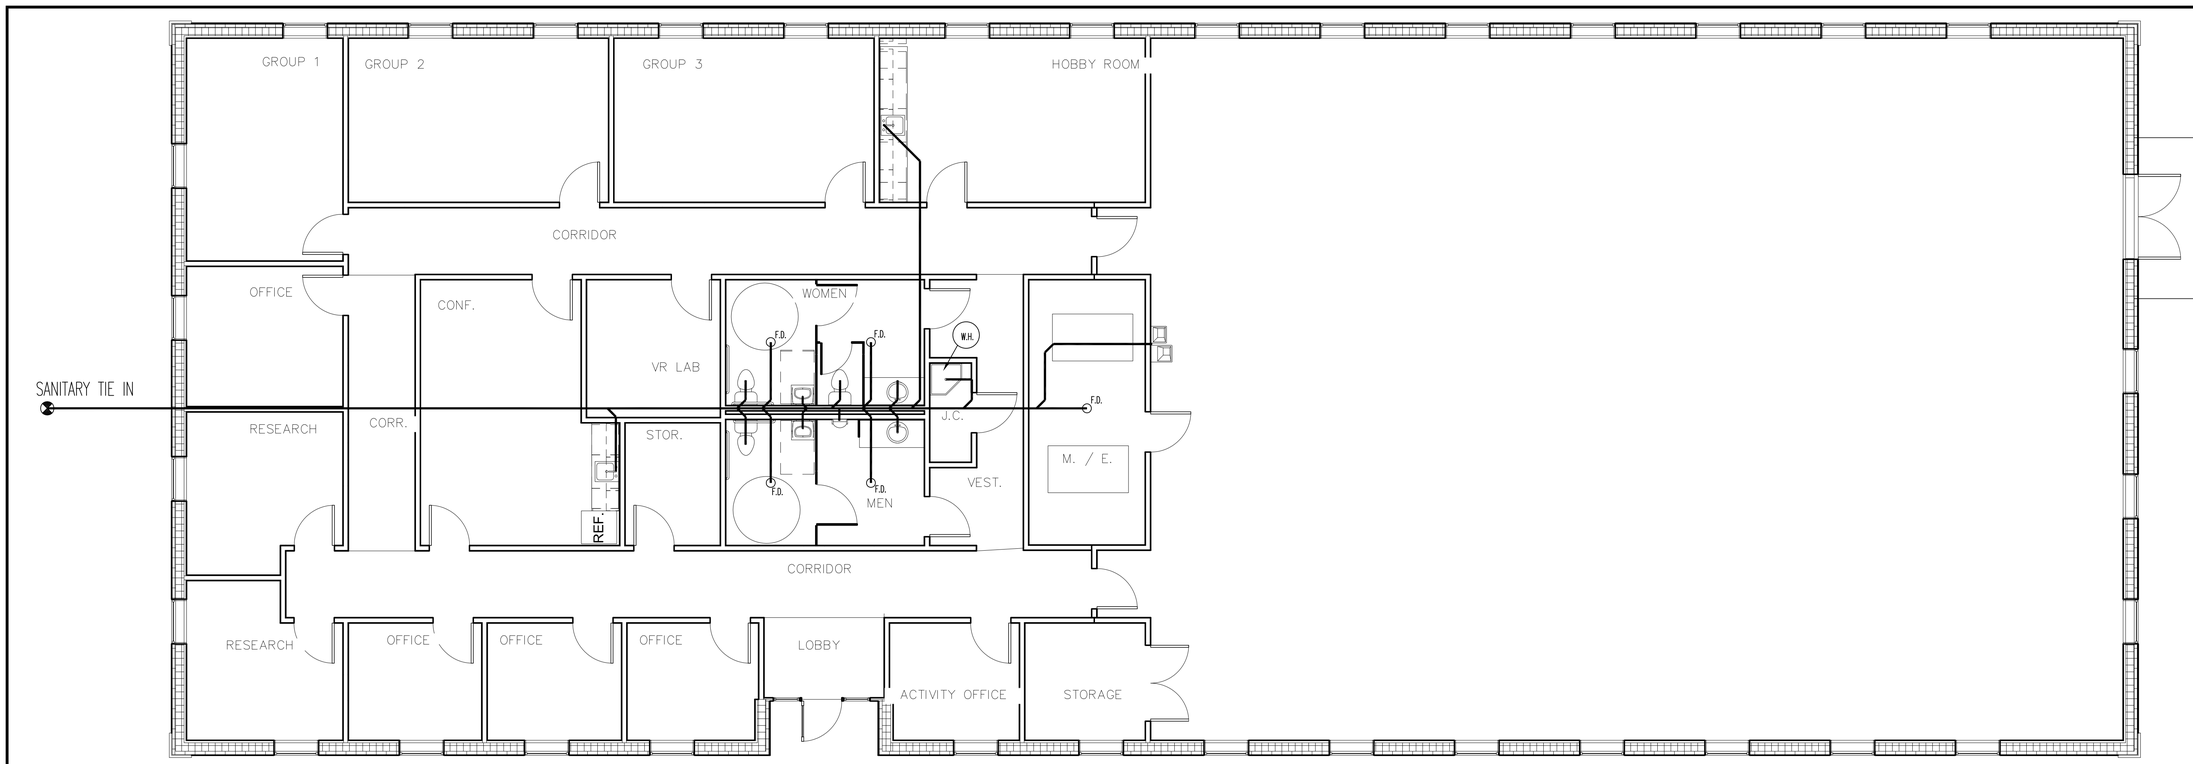

SANITARY PIPE

DOMESTIC PLUMBING FLOOR PLAN DRAWING

SCALE: 3/16" = 1' - 0"

COLD WATER PIPE

HOT WATER PIPE

SANITARY PLUMBING FLOOR PLAN DRAWING

SCALE: 3/16" = 1' - 0"

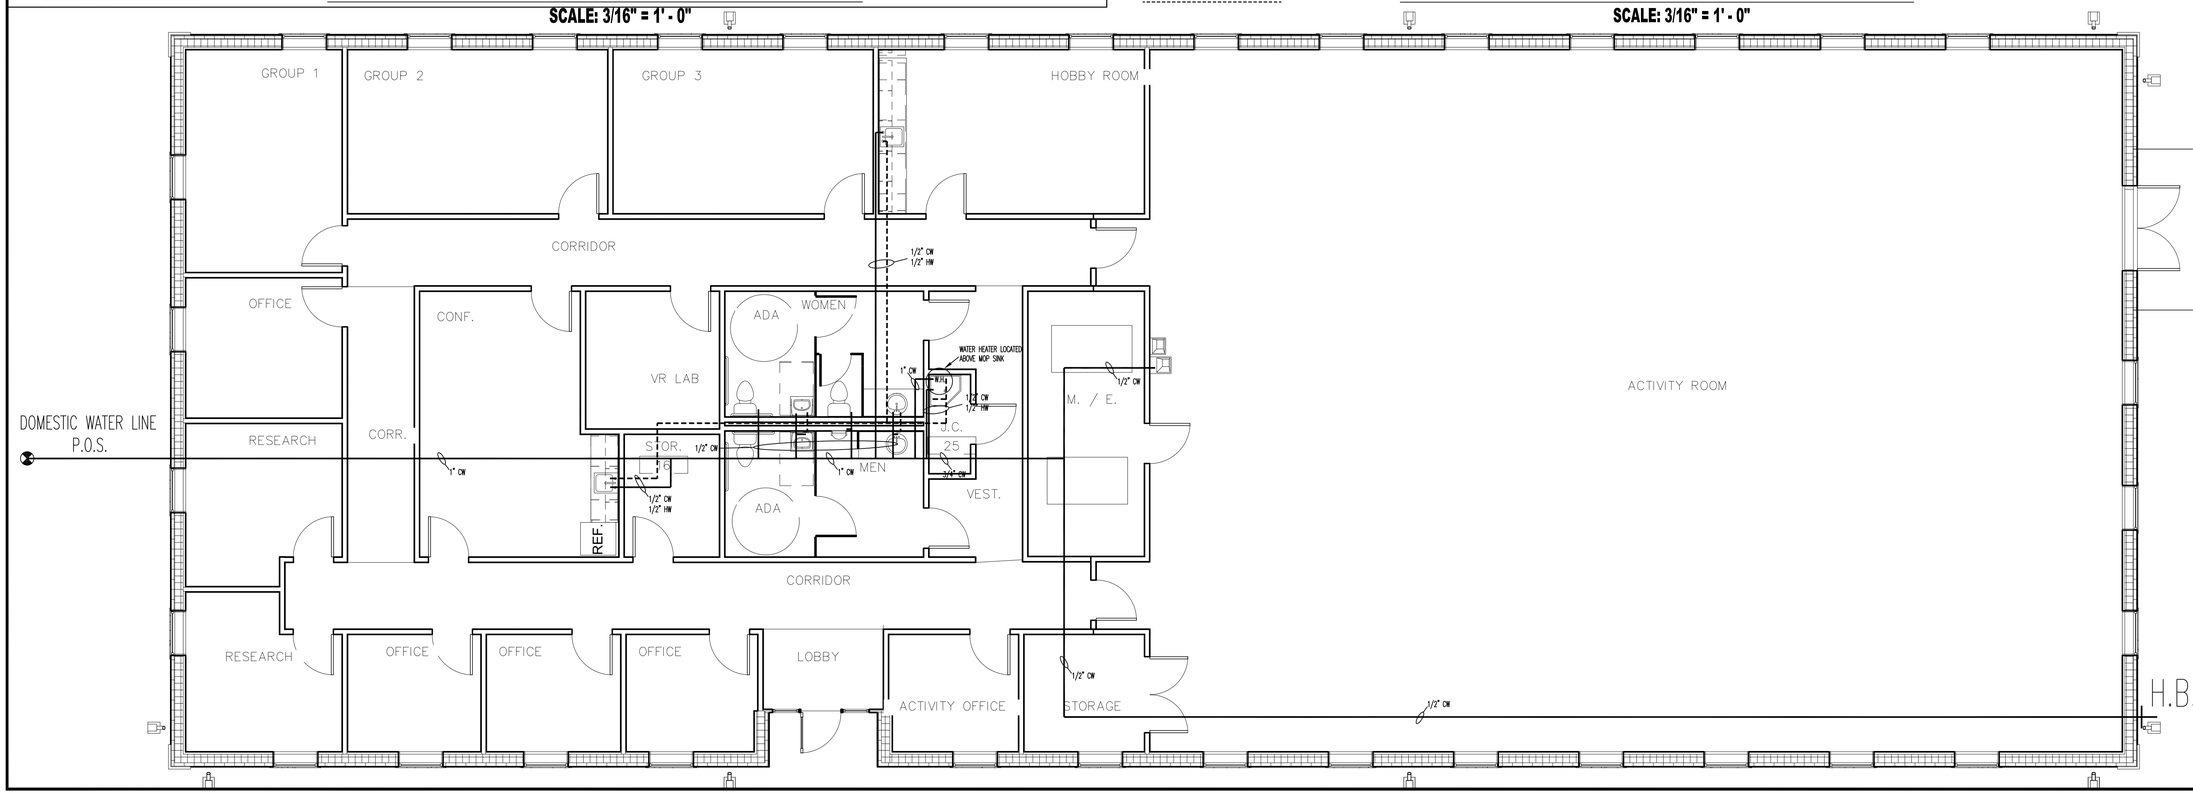

Number of Sprinklers	
Total This Sheet	
Total This Job	

Symbols	
Symbol	Description
	Hydraulic Reference Points
[± ∞]	Elev. Below Top of Steel
[∞+]	Elev. Above Finished Floor
+ [TOS 20-0]	Elev. of Top of Steel
	Ceiling Height
	Denotes Hanger Location
o	Rise up or down

General Notes

1. All Pipe Locations are to be Field Measured Prior to Fabrication and Installation by Sprinkler Contractor.
2. All Pipe Dimensions Shown are Center to Center.
3. High Temperature Heads are to be Field Located Where Required.
4. All Pipes and Hangers are to be Installed per NFPA #13.
5. Hangers are to be U.L. Listed and F.M. Approved.

Job:
STEWART MARCHMAN @ V. CARTER SANCTUARY
301 JUSTICE LN.
BUNNEL, FL

Contractor:
Master Craft Plumbing Contractors, Inc.
887 Brentwood Drive
Daytona Beach, FL 32117

SHEET P-2 OF 2

Drawing Title	PLUMBING PLAN P-2
Contract No.	
Drawn By	GT
Scale	AS NOTED
Date	11/3/11
Approval By	CGB

Revisions: Date:

P-2

887 Brentwood Drive, Daytona Beach, Florida 32117
Phone (386) 252-7047 Fax (386) 866-0322
STATE CERTIFIED PLUMBING CONTRACTOR NO. CFC023634

mc mastercraft
PLUMBING, HEATING, MECHANICAL
AIR CONDITIONING & FIRE PROTECTION