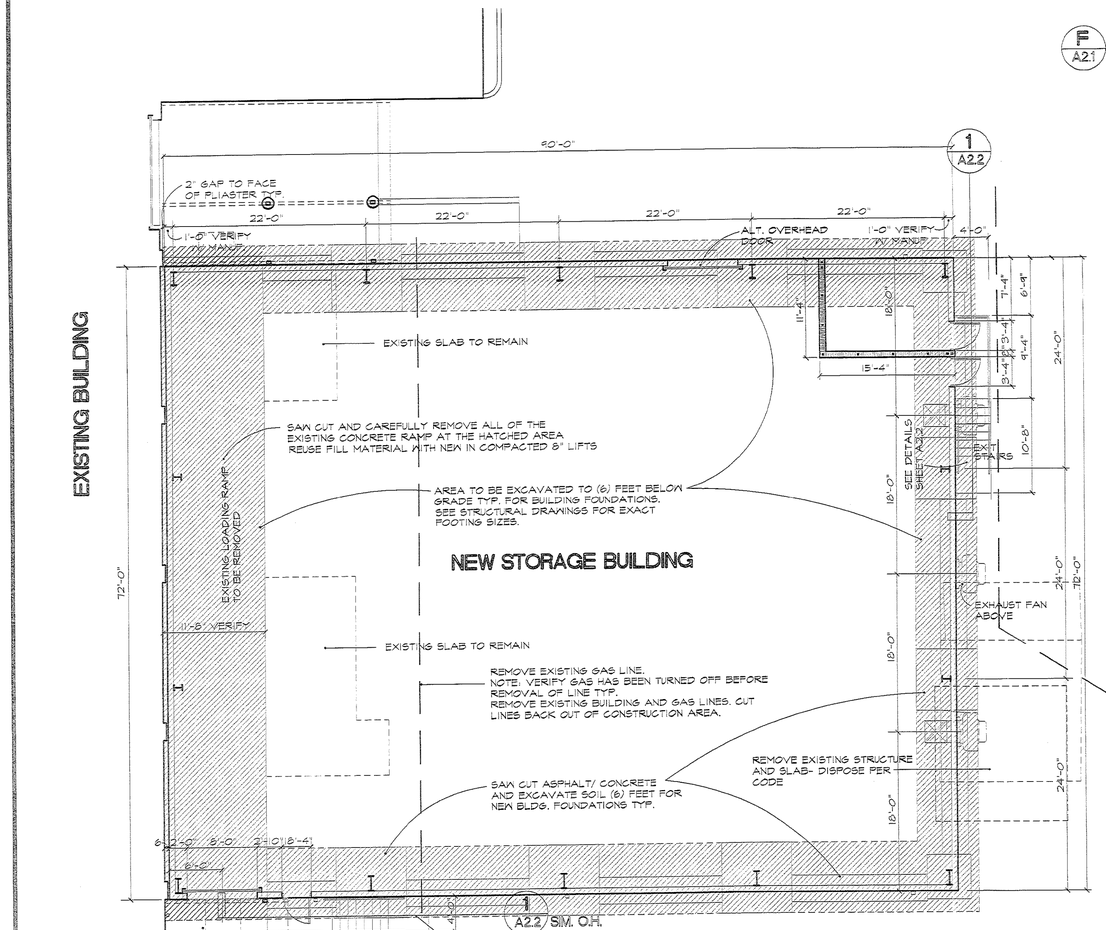

DIMENSION PLAN
NEWSPRINT STORAGE
SCALE : 1/8" = 1'-0"

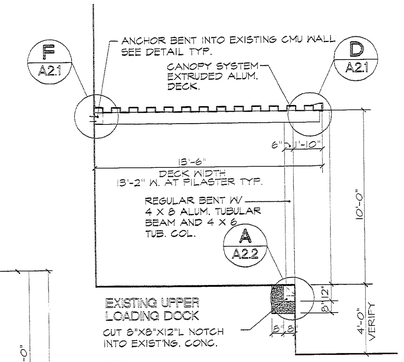

1 SECTION A2.1 BETWEEN DOCK LEVELERS SC: 1/4" = 1'-0"

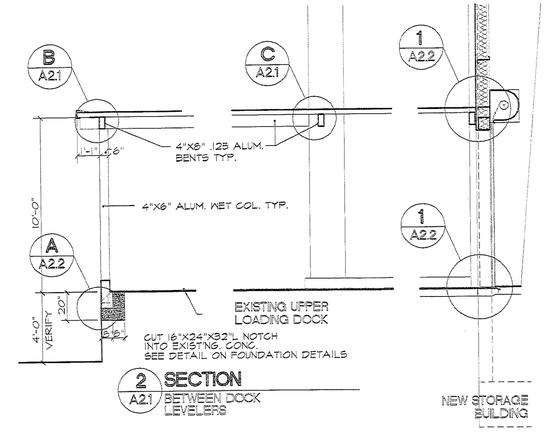

2 SECTION A2.1 BETWEEN DOCK LEVELERS

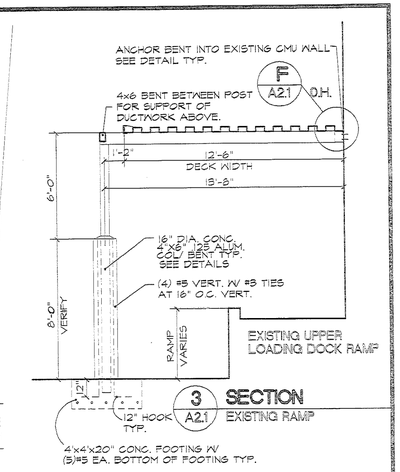

3 SECTION A2.1 EXISTING RAMP

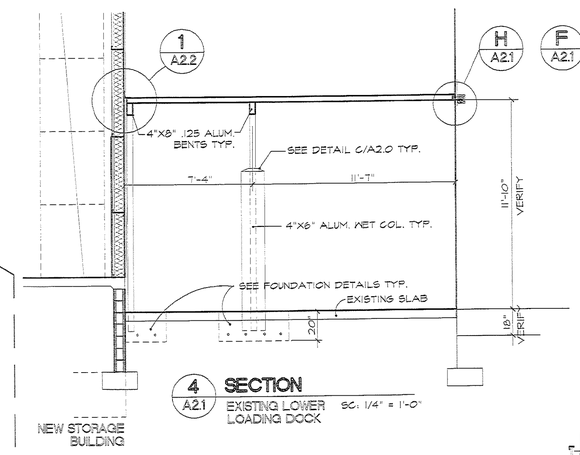

4 SECTION A2.1 EXISTING LOWER LOADING DOCK SC: 1/4" = 1'-0"

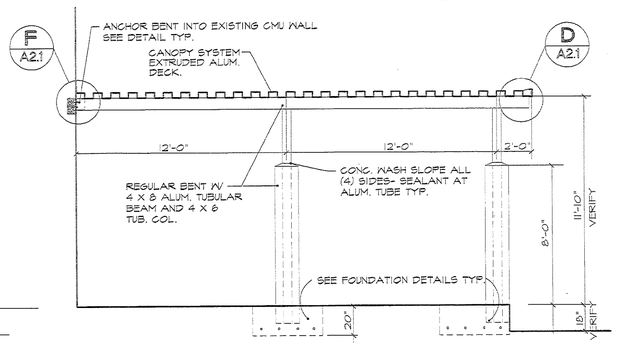

5 SECTION A2.1 EXISTING LOWER LOADING DOCK SC: 1/4" = 1'-0"

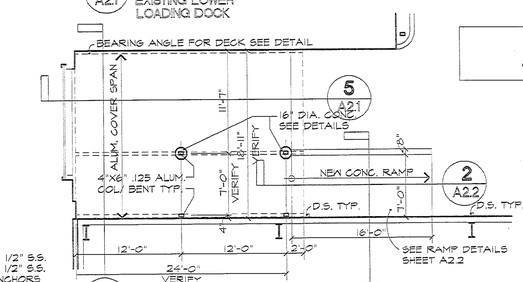

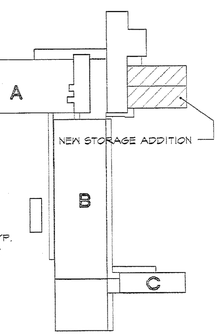

KEY PLAN

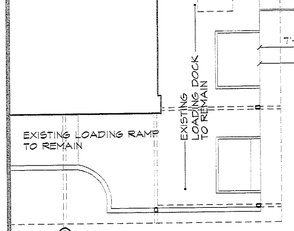

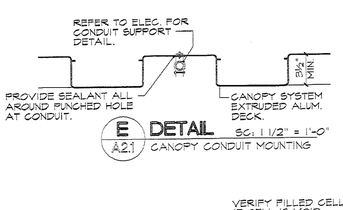

E DETAIL A2.1 CANOPY CONDUIT MOUNTING SC: 1 1/2" = 1'-0"

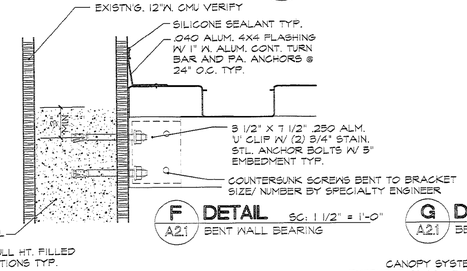

F DETAIL A2.1 BENT WALL BEARING SC: 1 1/2" = 1'-0"

G DETAIL A2.1 BENT WALL BEARING SC: 1 1/2" = 1'-0"

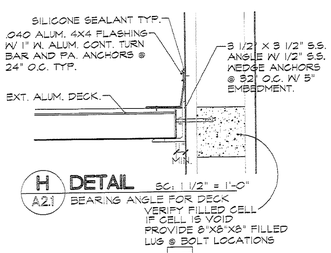

H DETAIL A2.1 BEARING ANGLE FOR DECK SC: 1 1/2" = 1'-0"

NOTE: SECURE DECKING TO BENTS W/ STAINLESS STEEL SCREWS SIZED AND SPACED PER WIND LOAD REQUIREMENTS. TYP.

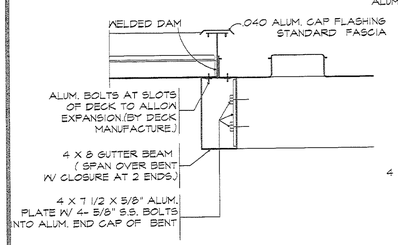

A BACK TO BACK FASCIA DETAIL A2.1 AT DECK CONNECTION SC: 1 1/2" = 1'-0"

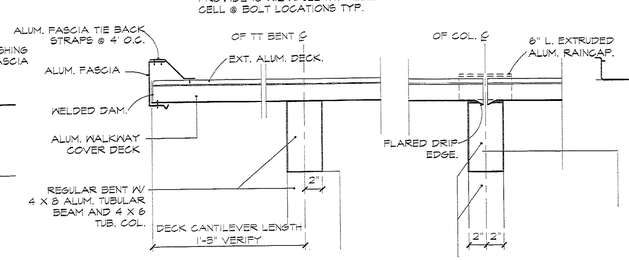

B SECTION - DETAIL A2.1

C SECTION - DETAIL A2.1

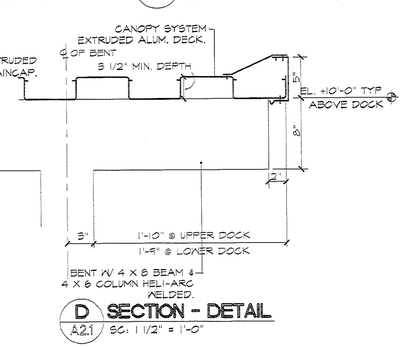

D SECTION - DETAIL A2.1 SC: 1 1/2" = 1'-0"

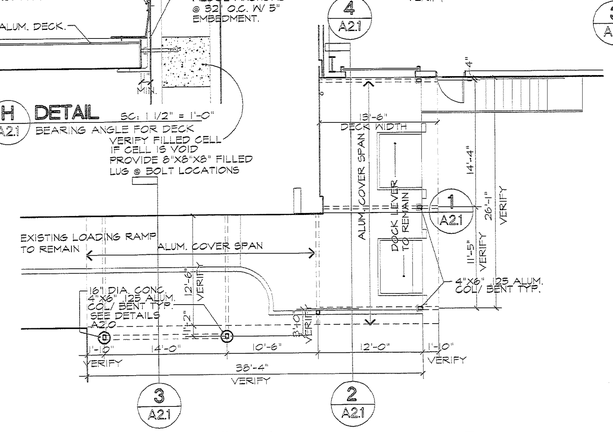

PARTIAL FLOOR PLAN
COVERED AREAS
SCALE : 1/8" = 1'-0"

HAWKINS, HALL & OGLE ARCHITECTS, INC.
208 MAGNOLIA AVENUE
DAYTONA BEACH, FLORIDA 32114
PH (386) 253-6163 FAX (386)257-5650

NEW WAREHOUSE ADDITION
DAYTONA BEACH NEWS JOURNAL

NO.	REVISION/ SUBMISSIONS	DATE

SHT. TITLE NEWSPRINT STORAGE BUILDING

SEAL	COMMISSION NO. 1010	SCALE: 1/8" = 1'-0"
	DRAWN: JEH	SHEET NO. A2.1
	CHECKED: JEH	
	DATE: 9-JULY-10	OF