NOTES:
1. FOR AB EMBEDMENT SEE AB SCHEDULE ON S2.0.
2. GRIND AND/OR ADJUST SURFACE THAT COLUMNS BEAR ON TO ENSURE FULL BEARING.

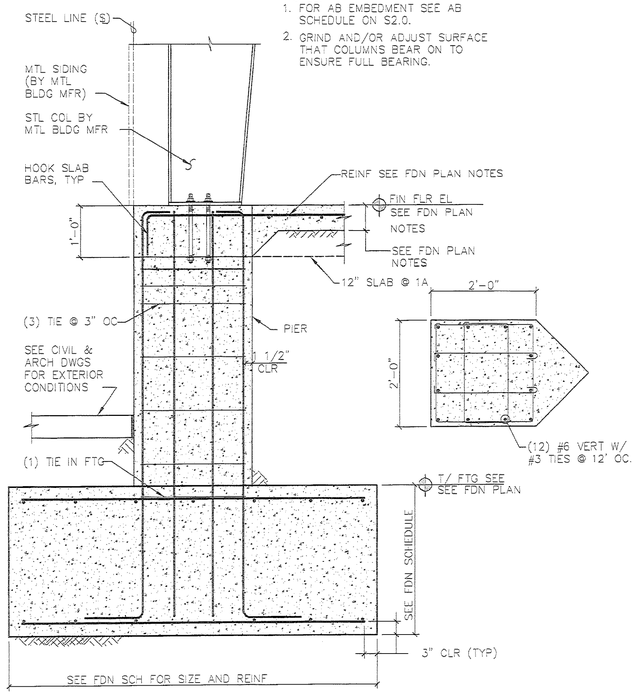

1 S3.0 1A S3.0 SECTION @ SIDE WALL COL FTG
SCALE: 3/4"=1'-0"

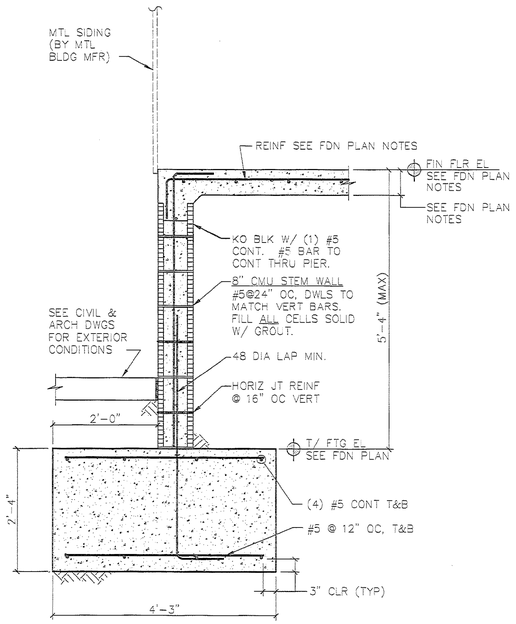

2 S3.0 SECTION @ EXT CMU STEM WALL
SCALE: 3/4"=1'-0"

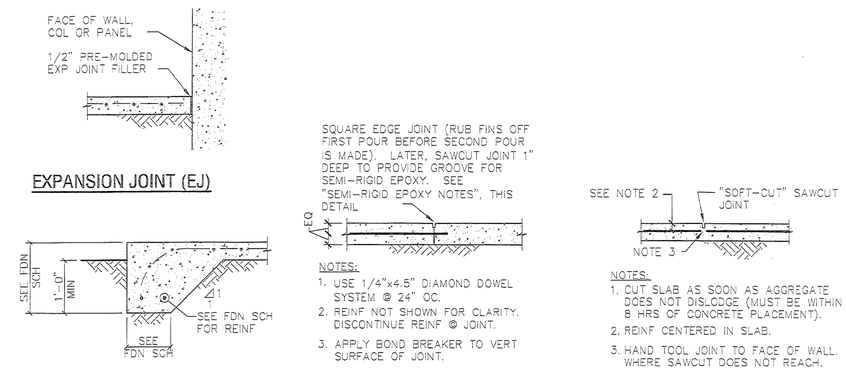

3 S3.0 DETAIL (SLAB-ON-GRADE)
SCALE: 3/4"=1'-0"

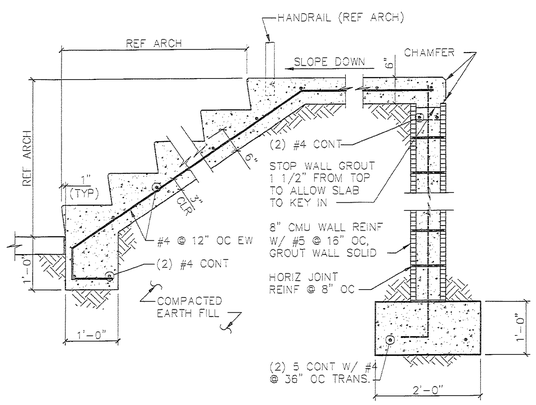

4 S3.0 SECTION @ CONC STAIR
SCALE: 3/4"=1'-0"

HAWKINS, HALL & OGLE ARCHITECTS, INC.
208 MAGNOLIA AVENUE
DAYTONA BEACH, FLORIDA 32114
PH (386) 253-6163 FAX (386)257-5030

NEW NEWSPRINT STORAGE BLDG.
NEWS JOURNAL
DAYTONA BEACH, FLORIDA

NO. △	REVISION/ SUBMISSIONS	DATE

SHT. TITLE FOUNDATION SECTIONS

SEAL		
	COMMISSION NO. 1010	SCALE: 1/8" = 1'-0"
	DRAWN: JEB	SHEET NO.
	CHECKED: AB	S3.0
	DATE: 8 JULY 10	OF

AB CONSULTING ENGINEERS
1329 N. Semoran Blvd.
Suite 102
Orlando, FL 32807
Tel: 407-275-3050
Fax: 407-275-0779
E-mail: ab@abengs.com
CA # 27084

0102/21/10 JEB 10:11, pd3 (S-Eng)