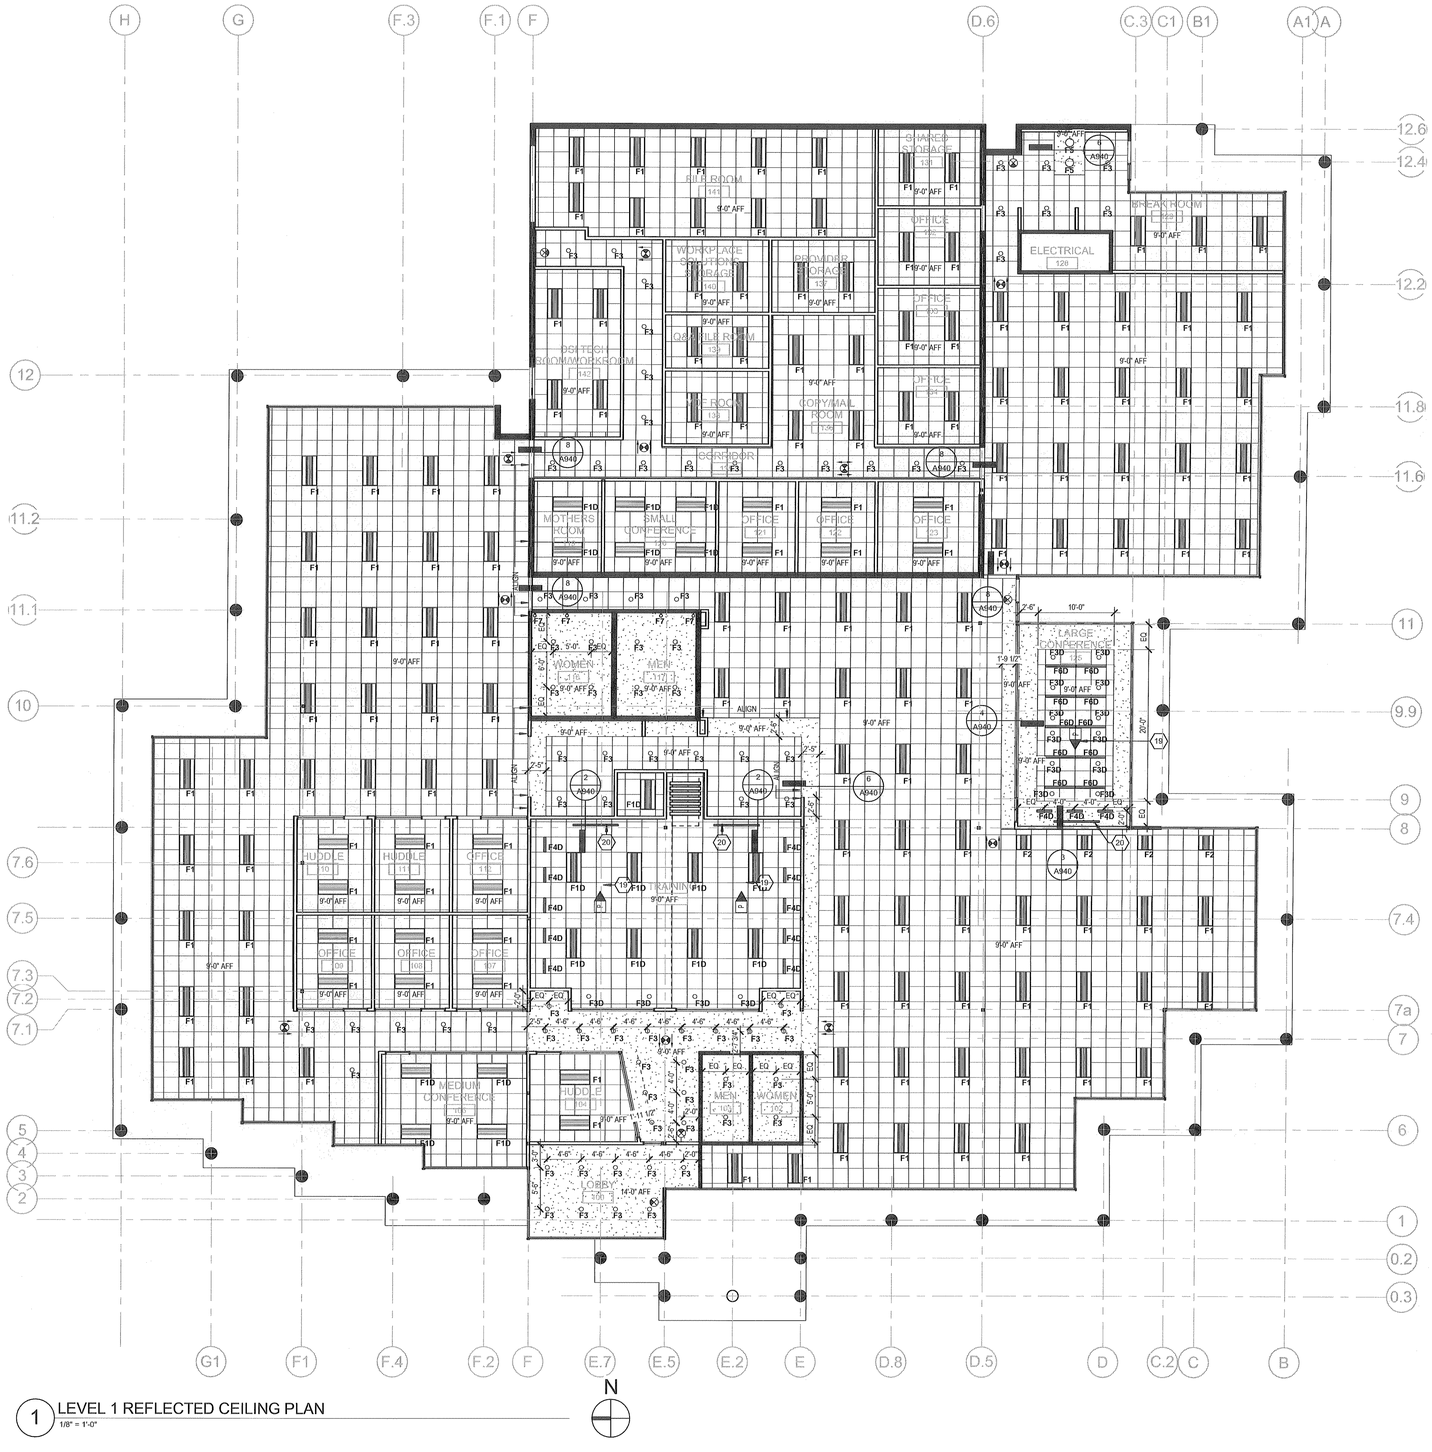

1 LEVEL 1 REFLECTED CEILING PLAN
1/8" = 1'-0"

GENERAL RCP NOTES

1. ALL STROBES SHALL BE LOCATED @ +80" AFF. SEE ENGINEER'S DRAWINGS FOR LOCATIONS AND SPECIFICATIONS.
2. ALL STROBES TO ALIGN VERTICALLY WITH RECEPTACLE BELOW WHERE OCCURS.
3. ARCHITECT TO REVIEW ALL LIGHT/CEILING FIXTURE LOCATIONS PRIOR TO INSTALLATION.
4. INSTALL THE SUSPENDED CEILING GRID TO BE LEVEL WITHIN A TOLERANCE OF 1/8" IN 12'-0". ANCHOR AS REQUIRED.
5. ARCHITECT TO REVIEW LOCATIONS OF ALL SLOT DIFFUSERS, SPRINKLERS, SMOKE DETECTORS, ETC. IN GYP BOCEILINGS.
6. WHERE ACOUSTICAL PANELS ARE REQUIRED TO BE CUT, CUT THE PANELS TO MAINTAIN A SHARP AND NEAT EDGE.
7. INSTALL NEW SPRINKLER HEADS AND LIGHT FIXTURES AT THE CENTER OF THE ACOUSTICAL CEILING PANEL UON.
8. MEP & FP TO COMPLY WITH ALL APPLICABLE CODES AND SUBMIT SHOP DRAWINGS FOR ARCITECT REVIEW OF ALL LOCATIONS OF DEVICES PRIOR TO INSTALLATION.
9. RELOCATE EXISTING SPRINKLER HEADS IN ACCORDANCE WITH APPLICABLE CODES AS REQUIRED TO COORDINATE WITH NEW CONSTUCTION.

KEYED NOTES

19	OWNER FURNISHED OWNER INSTALLED CEILING MOUNTED PROJECTOR. PROVIDE POWER AND DATA ABOVE CEILING WITH MIN 6'-0" WHIP. INSTALL DUPLEX OUTLET IN CEILING FOR PROJECTOR POWER. PROVIDE DUPLEX OUTLET IN CEILING DIRECTLY ABOVE WALL MOUNTED EXTRON PANEL. COORDINATE WITH AV VENDOR
20	OWNER FURNISHED CONTRACTOR INSTALLED CEILING MOUNTED PROJECTION SCREEN. PROVIDE POWER AND DATA ABOVE CEILING WITH MIN 6'-0" WHIP. ELECTRICAL CONTRACTOR TO HARD WIRE PROJECTION SCREEN

RCP LEGEND

- 2' X 2' GRID AND TILE SYSTEM - SEE SPECIFICATIONS
- GYPSUM BOARD CEILING AS INDICATED ON PLAN. SEE FINISH PLAN FOR PAINT SPECS.
- 8' - 6" AFF — FINISHED CEILING HEIGHT AS INDICATED ON PLAN UON
- CEILING MOUNTED EXIT SIGN

- F1 — 2'x4' RECESSED FLUORESCENT LIGHT FIXTURE LIGHTOLIER - COFFAIRE II STATIC 2 LAMP S.O. T5
- F1D — 2'x4' RECESSED FLUORESCENT LIGHT FIXTURE LIGHTOLIER - COFFAIRE II STATIC 2 LAMP S.O. T5 DIMMABLE BALLAST
- F3 — 6" RECESSED DOWN LIGHT COVENTRY - 6HF1
- F3D — PER F3 WITH DIMMABLE BALLAST
- F4 — 2' RECESSED LINEAR WALL WASH LIGHT FIXTURE FOCAL POINT - AVENUE A 14W T5
- F4D — PER F4 WITH DIMMABLE BALLAST
- F5 — DECORATIVE PENDANT HIVE LE KLNT LK172 SMALL 13" DIAMETER BOTTOM OF PENDANT AT 80"AFF
- F6D — 4' RECESSED LINEAR REGRESSED LENS FLUORESCENT FIXTURE FOCAL POINT AVENUE 6 28W T5 DIMMABLE BALLAST
- F7 — WALL SCONCE OXYGEN LIGHTING PEBBLE WALL SCONCE 2-5156-124 1 X 18W QUAD 4-PIN FLUORESCENT

HUMANA.

Project
Humana Daytona Market Office
143 EXECUTIVE CIRCLE
DAYTONA, FL 32114

Prepared For
Humana, Inc.
Client Location

Contract No: 10.01698.00

HOK
211 N. Broadway Suite 700
St. Louis, MO 63110 USA
t +1 314 421 2000 f +1 314 421 6073

FL Reg: AAC001139
All reproduction & intellectual property rights reserved © 2011
In Association with

SDM Consulting Engineers
MEP/FP Engineer
135 Almeria Avenue
Coral Gables, FL 33134
P: 305 446 2788
F: 305 443 5944
www.sdmcorp.com/contact

Key Plan

Professional Seals

Tim James Blair License #: AH0016697

No.	Issue Description	YYYY-MM-DD
2	ISSUE FOR BID & PERMIT	12.14.11

No.	Revision Description	YYYY-MM-DD

Drawn by Author Reviewed by Checker

Project No 10.01698.00

Sheet Title
LEVEL 1 REFLECTED CEILING PLAN

Original drawing is 42 x 30 Do not scale contents of this drawing

Sheet Number
A301

12/14/2011 2:02:29 PM