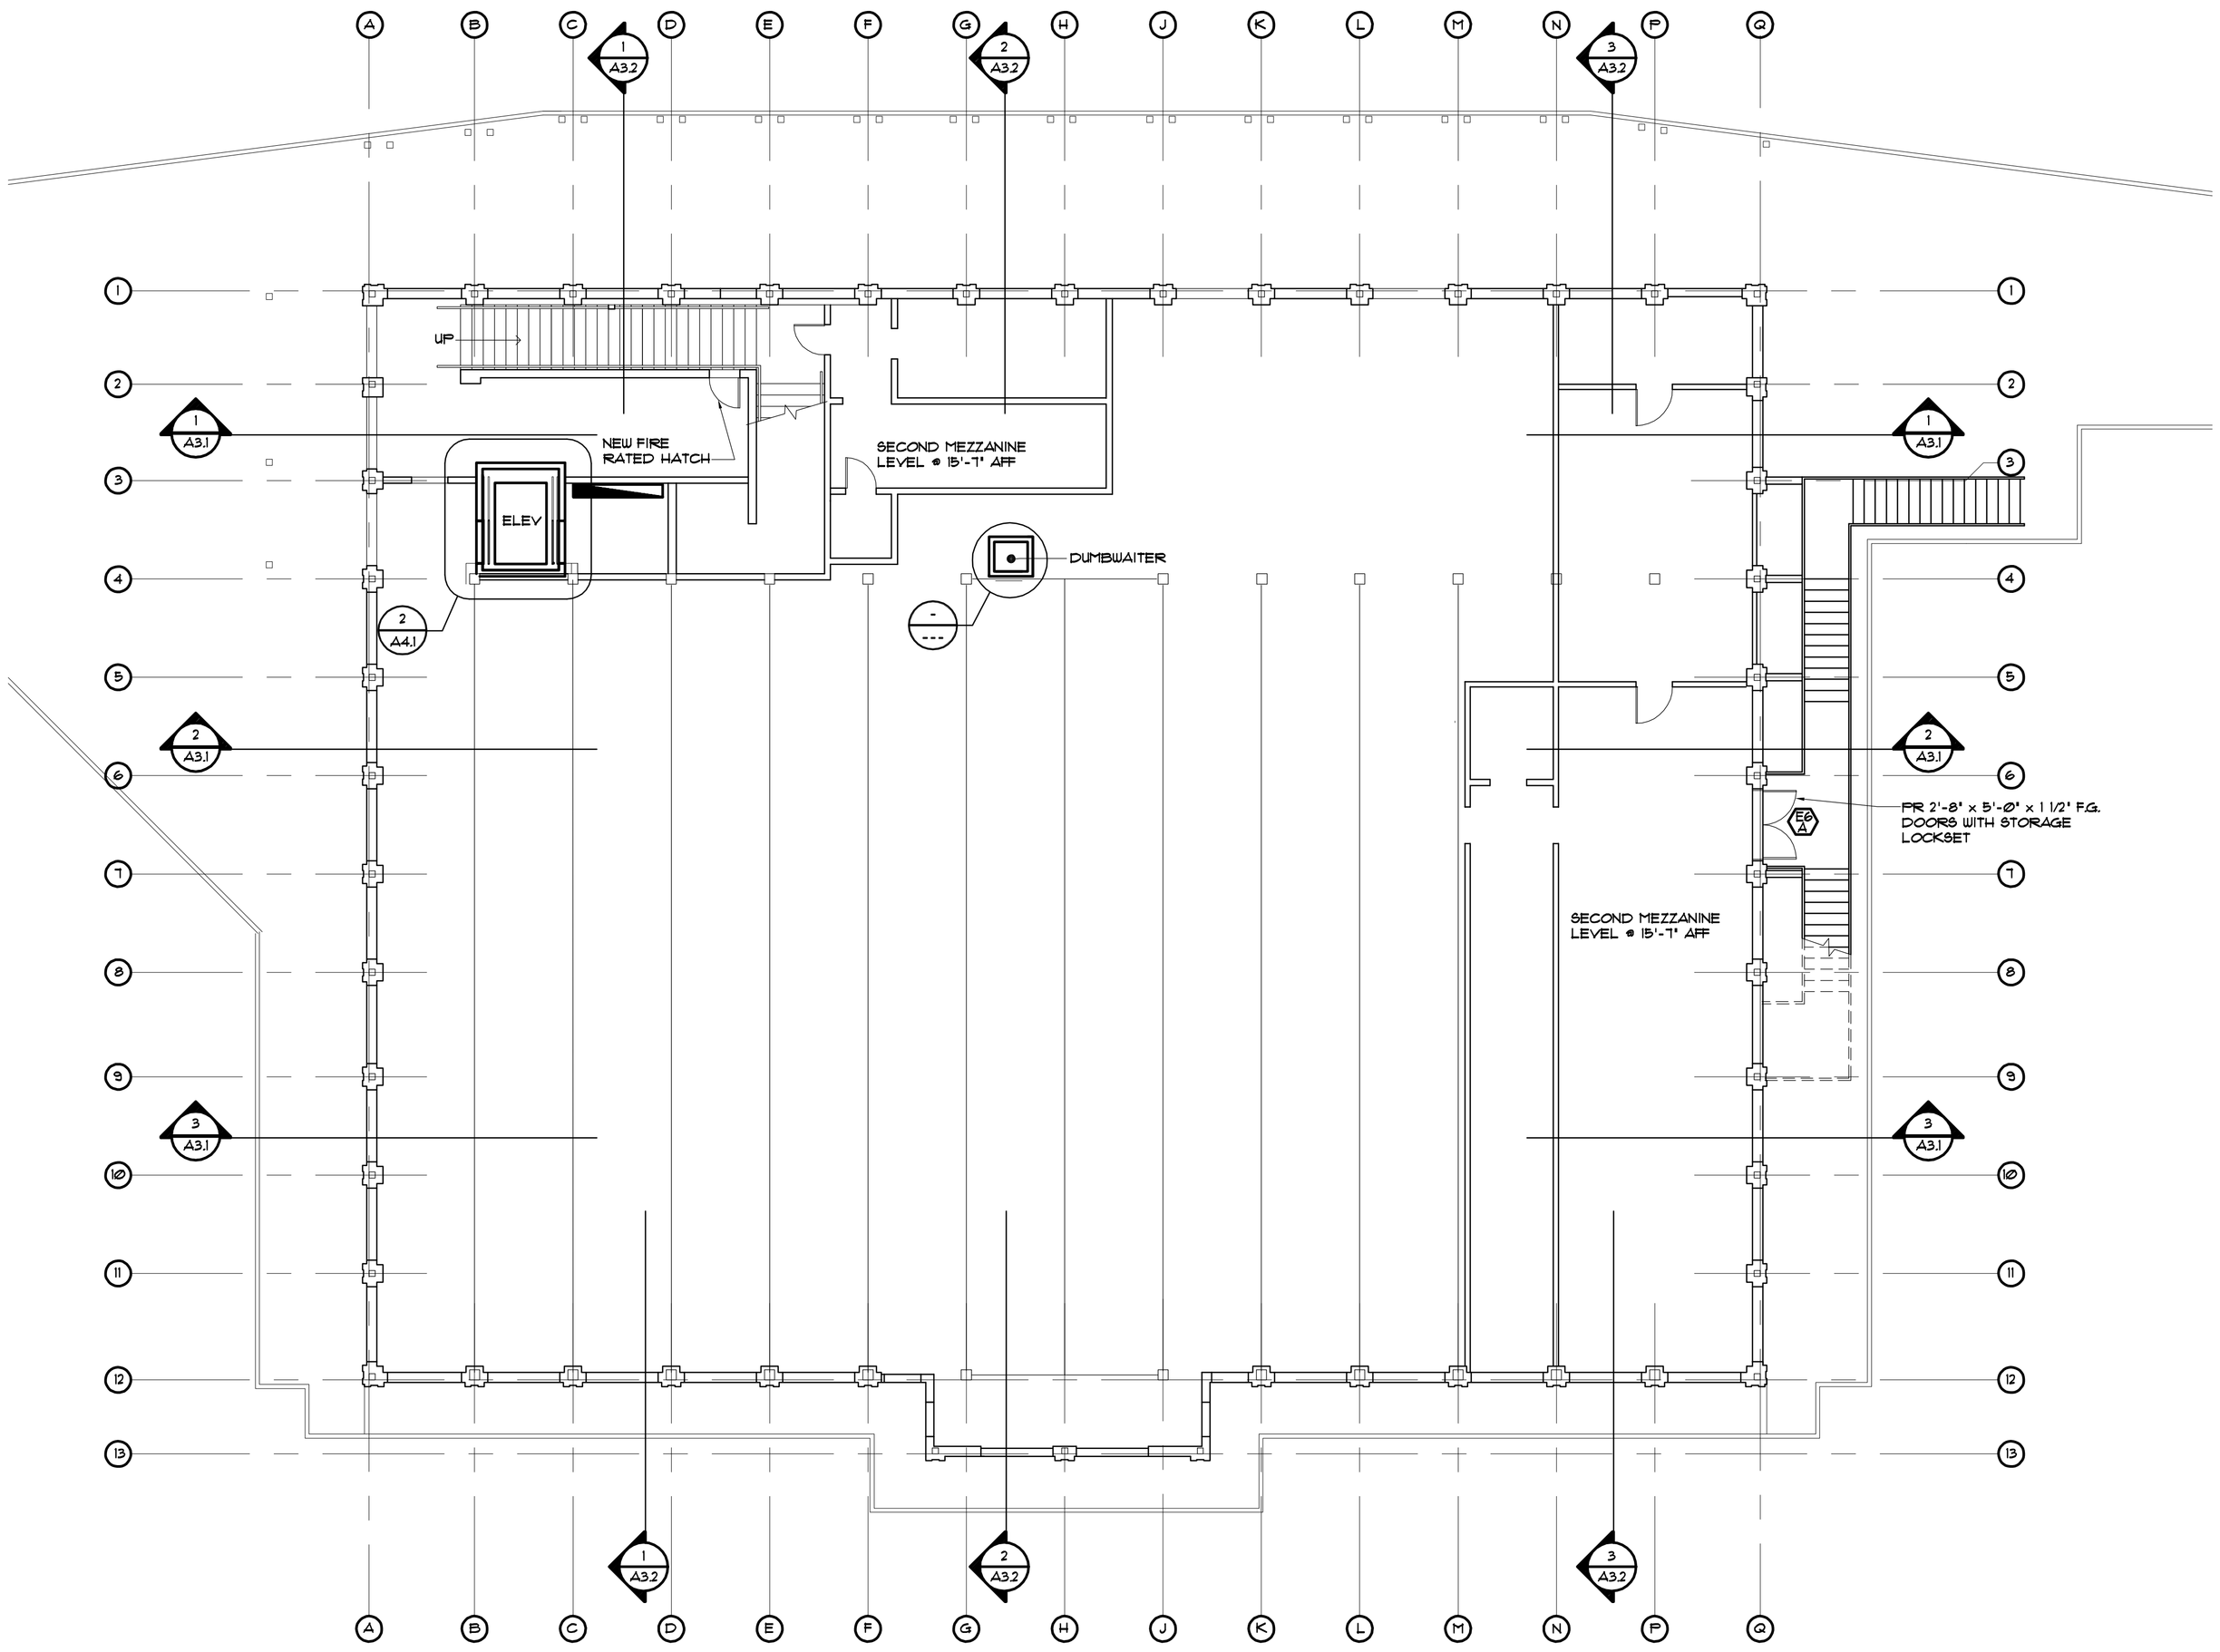

MEZZANINE AT 15'-7" AFF - NEW PLAN (1 / A1.3)

SCALE: 1/8"=1'-0"

North

DESIGN, INC.

913 NORTH NOVA RD.
HOLLY HILL, FL 32117
AA 26000567
PHONE (386) 255-6987
FAX (386) 255-6989

REV#	REVISIONS	DATE
1		
2		
3		
4		
5		
6		
7		
8		

DAYTONA BEACH PIER BUILDING RENOVATION

MAIN STREET
DAYTONA BEACH, FL

PJT#: 02126.11
DATE: 06/30/10
DRN BY: HKC
DGN BY: DMS
REV BY: DMS
SCALE: AS NOTED

SHEET

A1.3

MEZZANINE 2 NEW PLAN