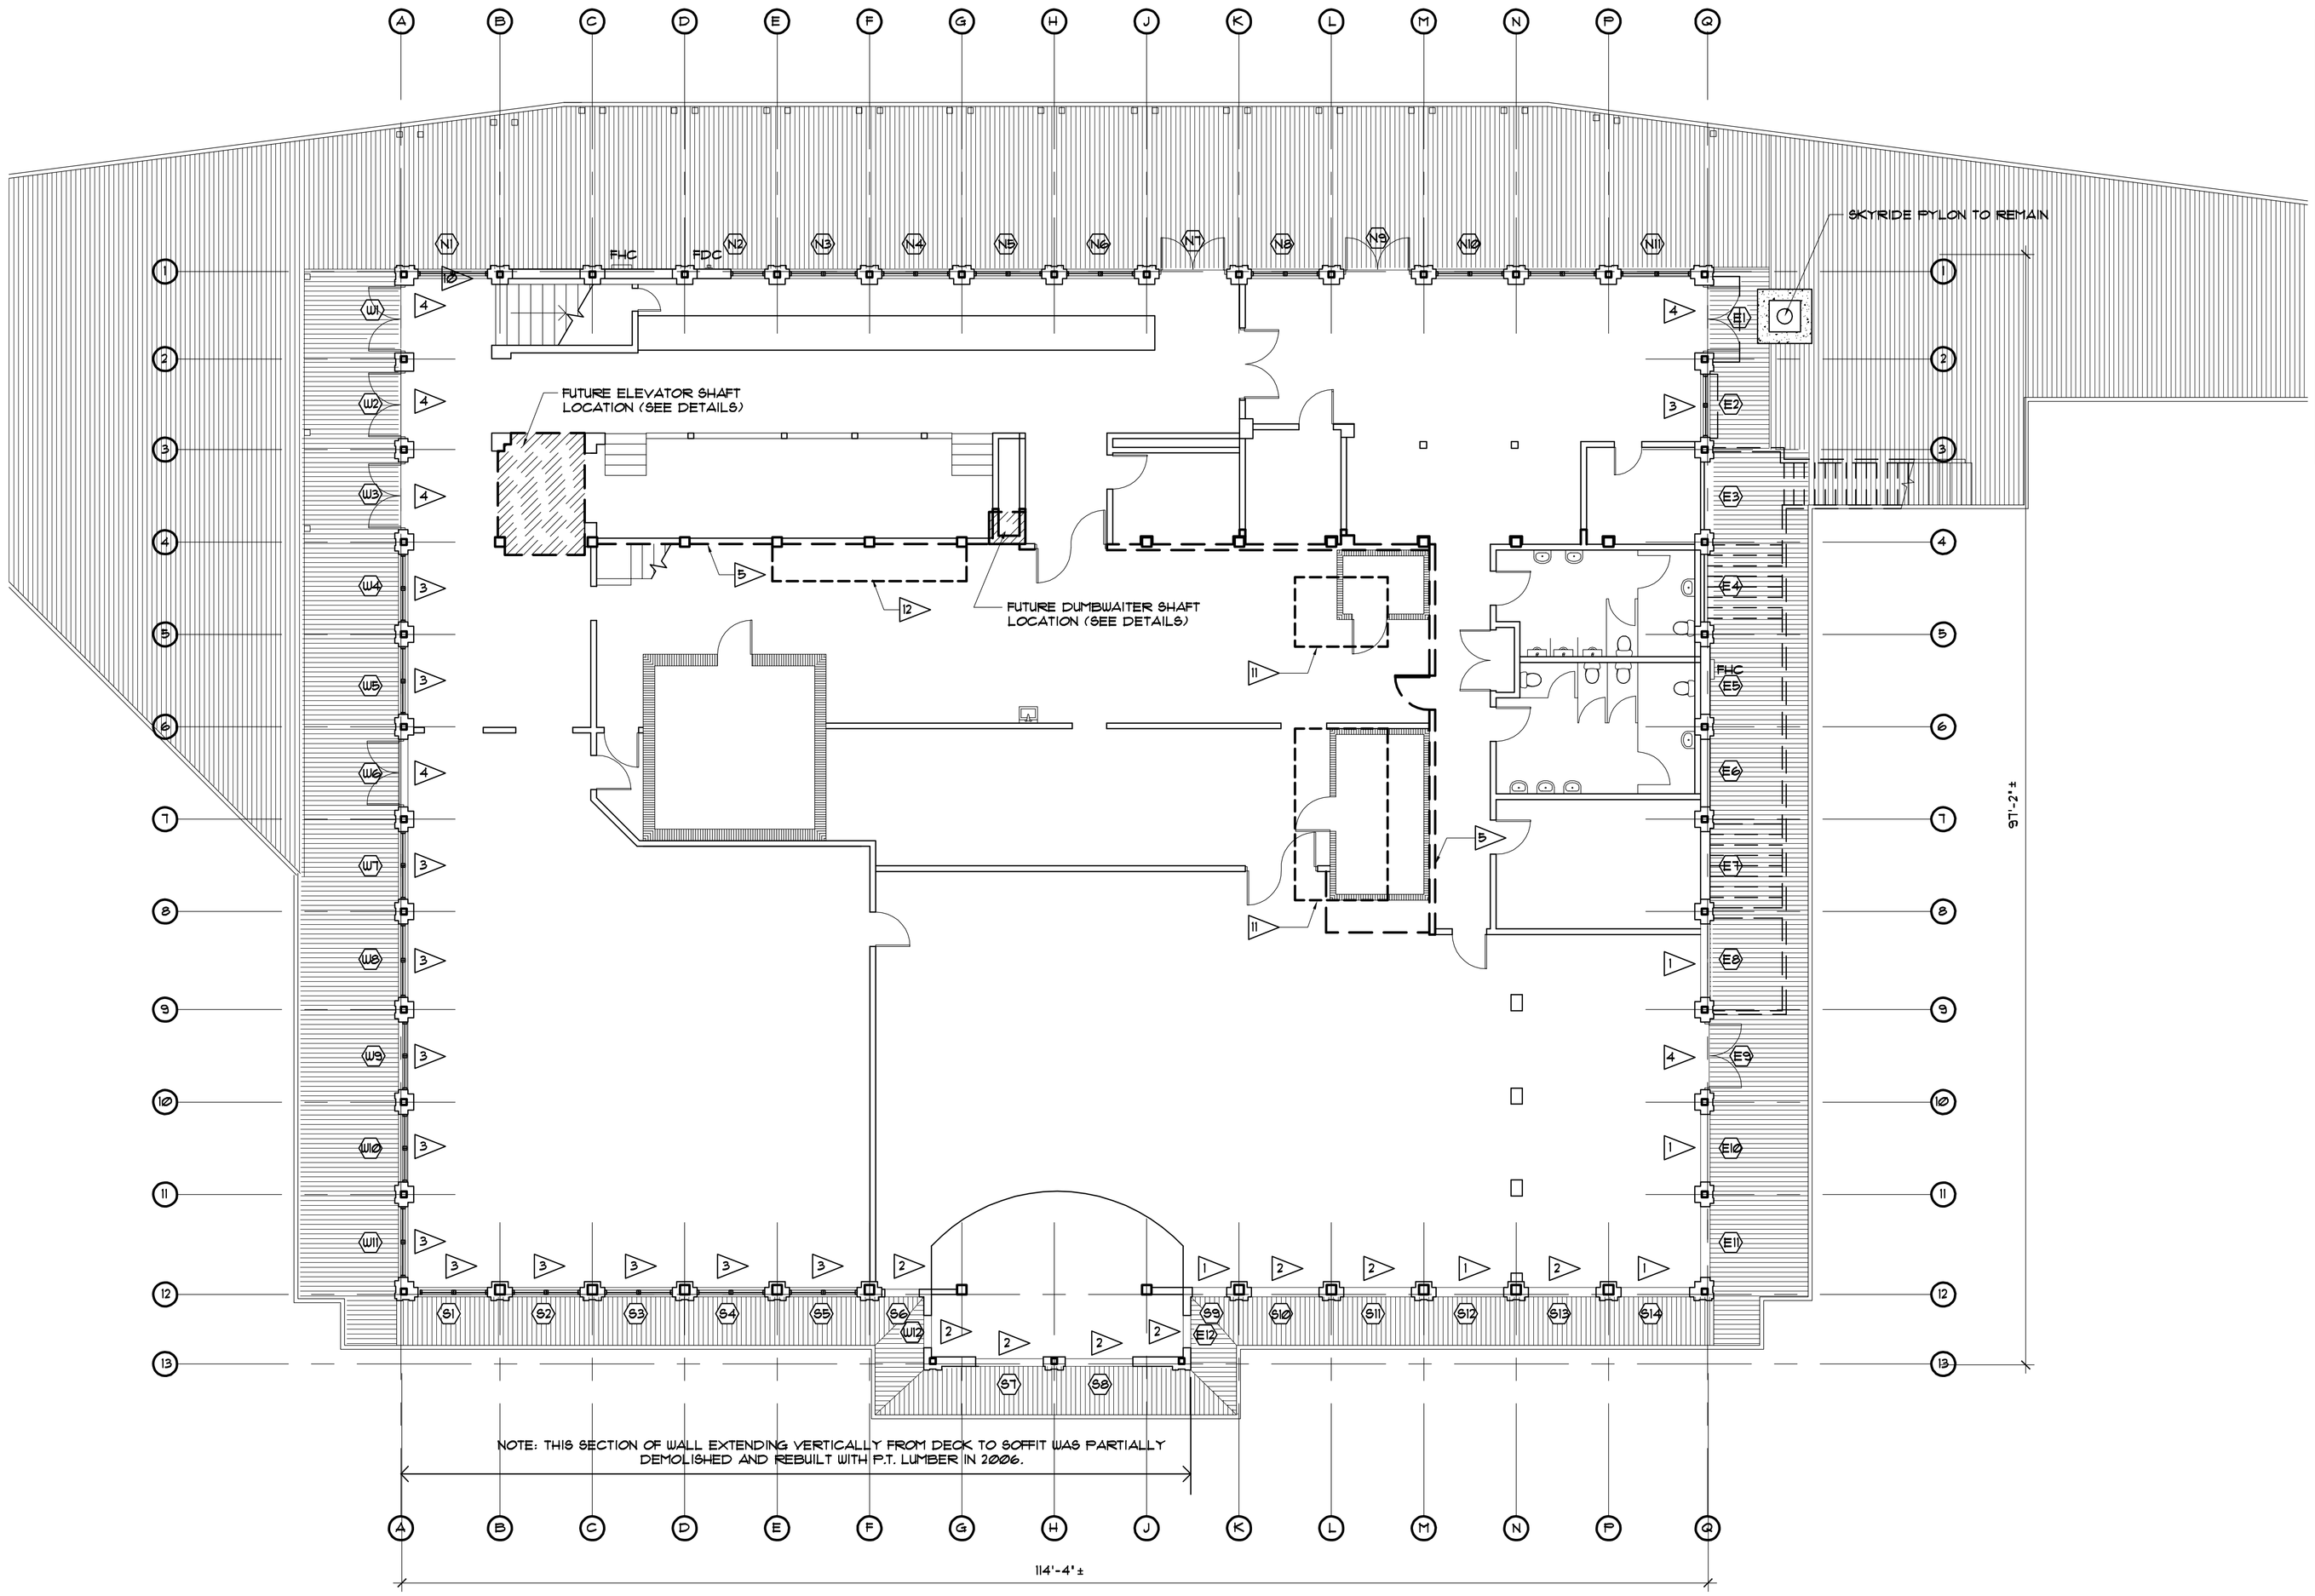

DEMOLITION NOTES:

1. REMOVE PLYWOOD PATCH AND DETERIORATED STUCCO.
2. REMOVE METAL PANEL.
3. REMOVE SLIDING GLASS DOOR ASSEMBLY.
4. REMOVE STOREFRONT ASSEMBLY.
5. DEMOLISH EXISTING WALL TO BOTTOM OF STRUCTURAL GIRDER.
6. REMOVE HALF-ROUND WINDOWS, SALVAGE FOR RE-USE.
7. REMOVE ACCESS PANEL AND TRIM. FRAME OPENING WITH 3/4" MARINE GRADE WOOD PLYWOOD.
8. REMOVE EXISTING LOUVERS AND TRIM.
9. SALVAGE EXISTING WOOD BRACKETS.
10. REMOVE FIXED GLASS PANEL.
11. TEMPORARILY RELOCATE EXISTING COOLERS
12. REMOVE AND SALVAGE EXISTING RANGE HOOD AND FIRE-SUPPRESSION SYSTEM.

FIRST FLOOR DEMOLITION PLAN

SCALE: 1/8"=1'-0"

1 / AD1.1

NOTE: THIS PROJECT, IS GENERALLY LIMITED TO THE EXTERIOR VERTICAL SURFACES OF THE EXISTING BUILDING INCLUDING WINDOWS, DOORS, ARCHITECTURAL TRIM AND DECORATIVE ELEMENTS AS SPECIFICALLY DETAILED HEREIN, VERTICAL CIRCULATION AND SKY LOUNGE CONSTRUCTION.

North

DESIGN, INC.
913 NORTH NOVA RD.
HOLLY HILL, FL 32117
AA 26000567
PHONE (386) 255-6987
FAX (386) 255-6989

REV*	REVISIONS	DATE
1		
2		
3		
4		
5		
6		
7		
8		

DAYTONA BEACH PIER BUILDING RENOVATION

MAIN STREET
DAYTONA BEACH, FL

PJT#: 02126.11
DATE: 06/30/10
DRN BY: HKC
DGN BY: DMS
REV BY: DMS
SCALE: AS NOTED

SHEET

AD1.1

FIRST FLOOR DEMO PLAN