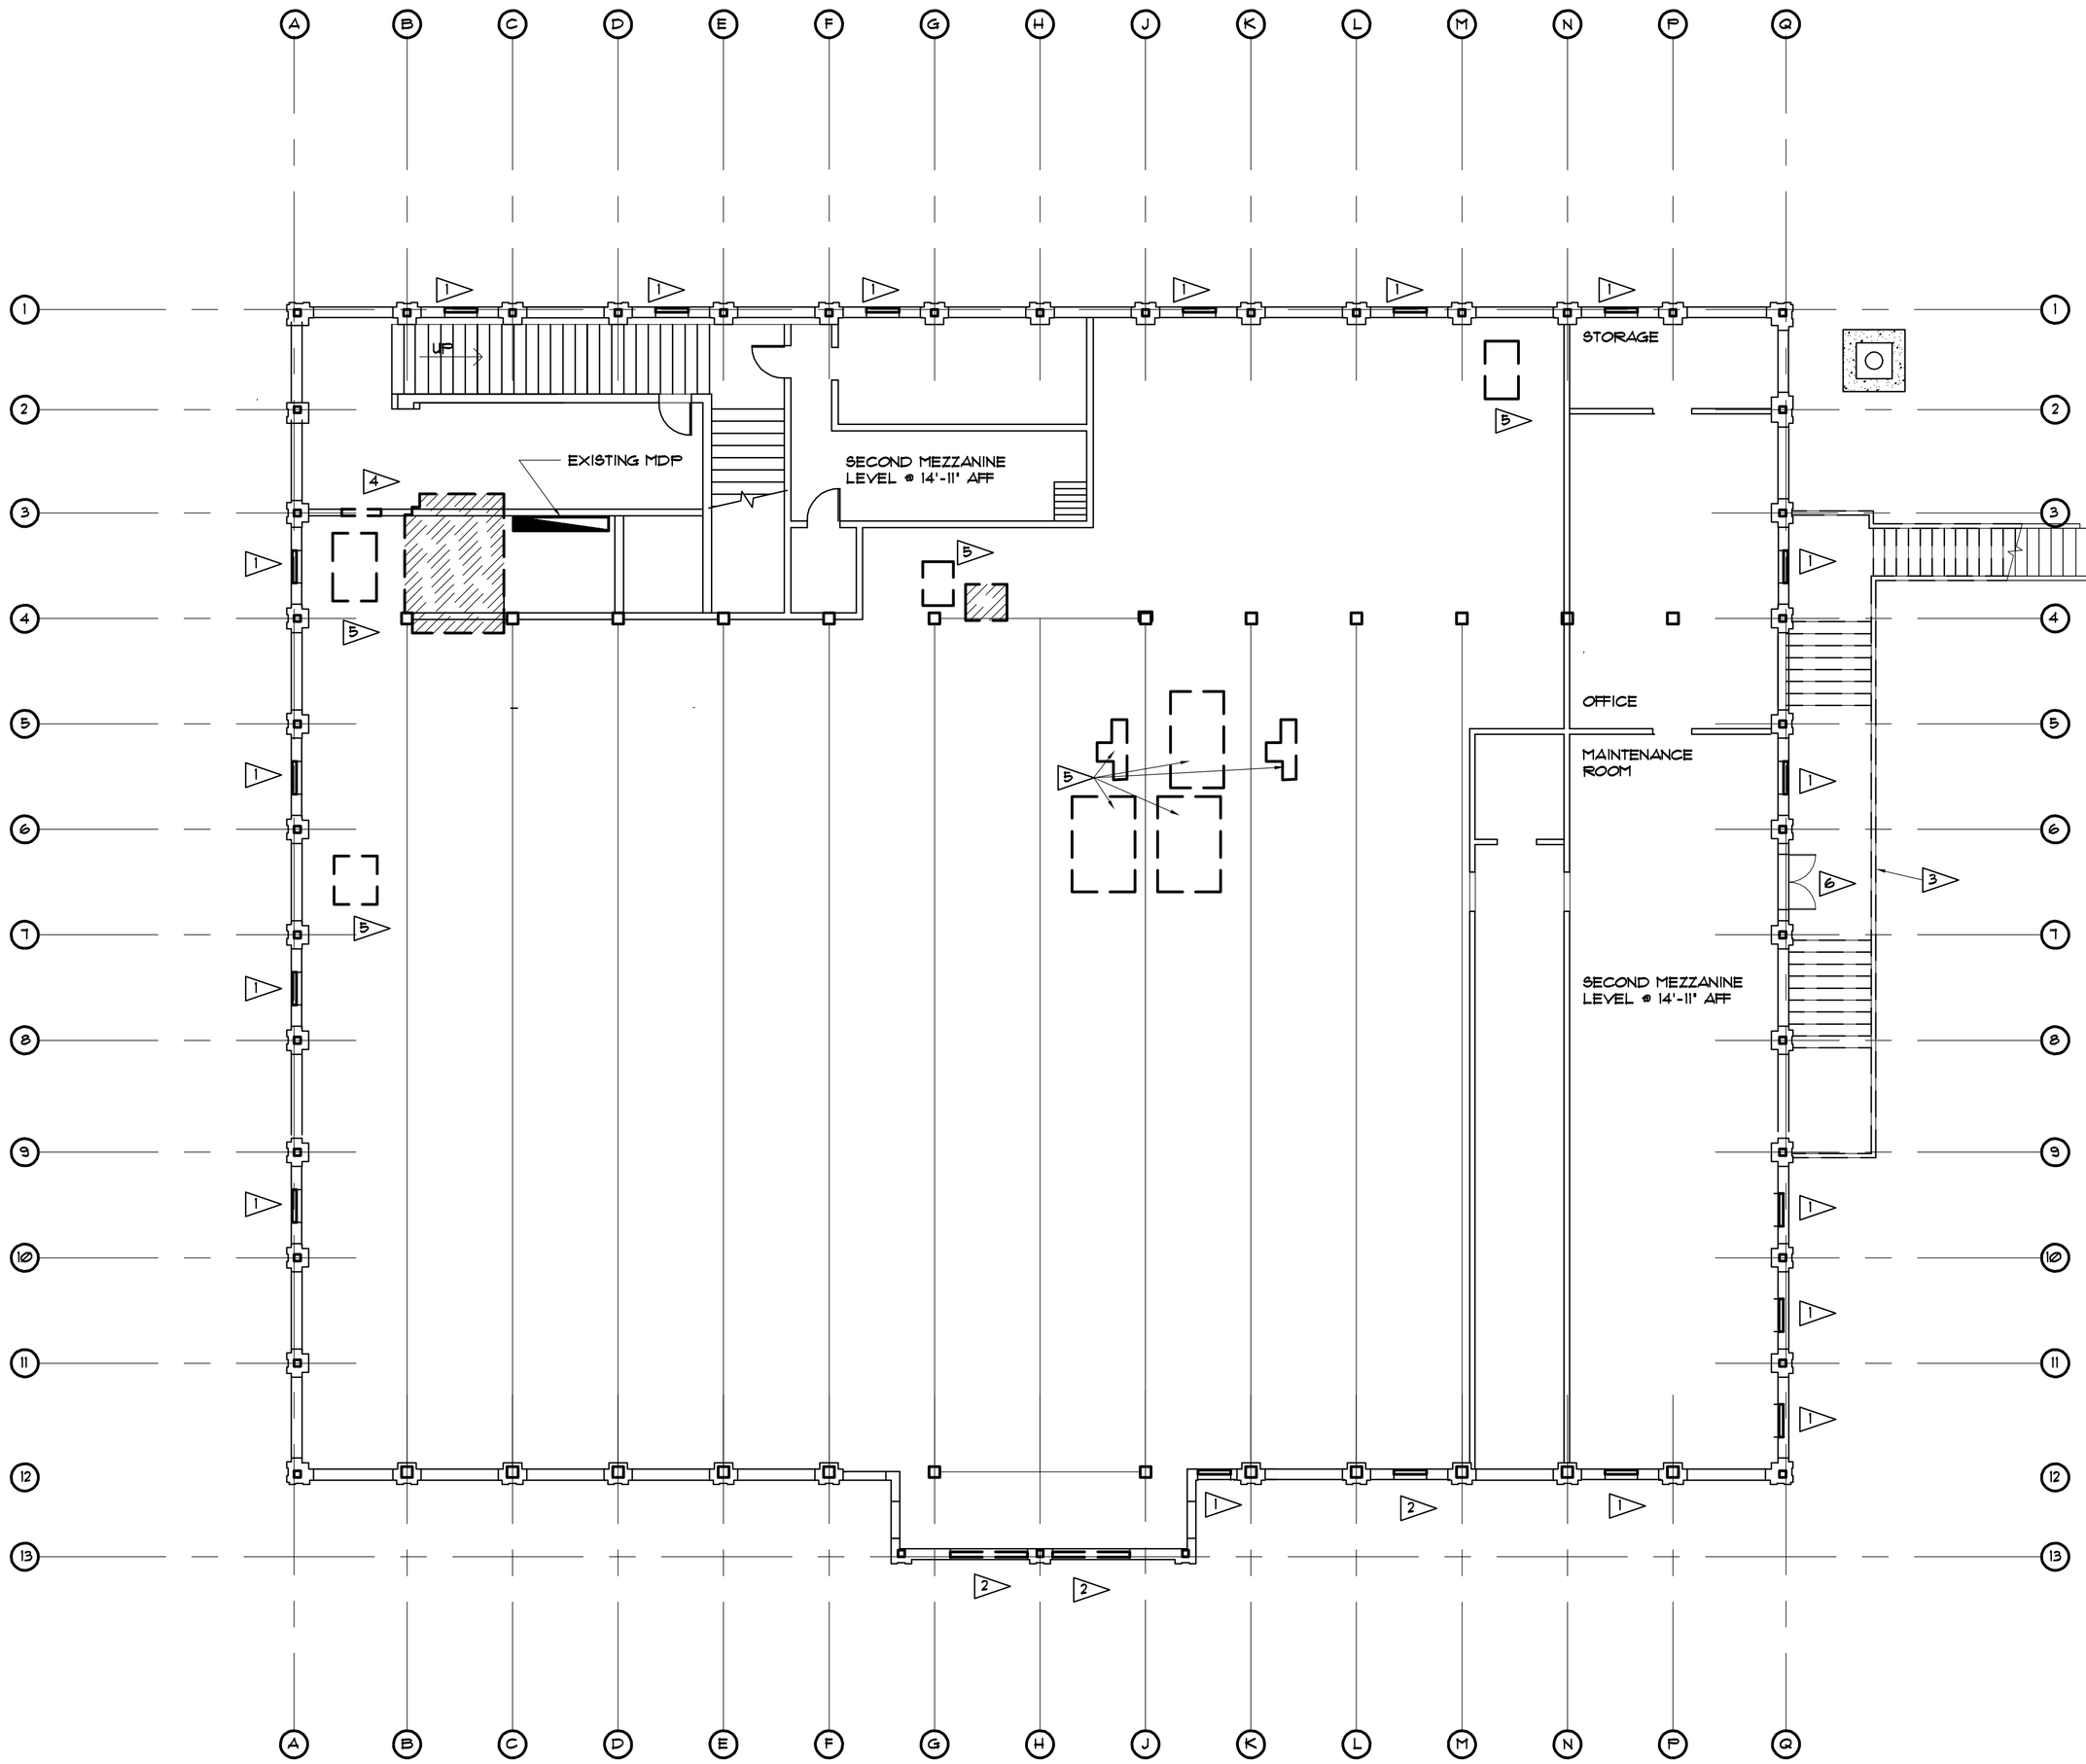

DEMOLITION NOTES:

1. REMOVE PLYWOOD PATCH AT LOUVER LOCATION. PATCH AND REPAIR DETERIORATED STUCCO.
2. REMOVE EXISTING LOUVER AND TRIM. PATCH AND REPAIR SUBSTRATE.
3. REMOVE EXISTING WOOD STAIR AND STEEL KNEE BRACES.
4. PROVIDE 3'-0" X 6'-0" FRAMED OPENING IN EXISTING PARTITION. DEMOLISH EXISTING DUCTWORK AND NON-ACTIVE ELECTRICAL DEVICES, CONDUIT, FIXTURES, AND EQUIPMENT PER MECHANICAL AND ELECTRICAL DRAWINGS.
5. REMOVE MECHANICAL EQUIPMENT AS NOTED ON MECHANICAL AND ELECTRICAL DRAWINGS.
6. REMOVE EXISTING PAIR OF DOORS.

SECOND MEZZANINE AT 15'-0" AFF - DEMOLITION PLAN

1 / AD1.3

SCALE: 1/8"=1'-0"

NOTE: THIS PROJECT, IS GENERALLY LIMITED TO THE EXTERIOR VERTICAL SURFACES OF THE EXISTING BUILDING INCLUDING WINDOWS, DOORS, ARCHITECTURAL TRIM AND DECORATIVE ELEMENTS AS SPECIFICALLY DETAILED HEREIN, VERTICAL CIRCULATION AND SKY LOUNGE CONSTRUCTION.

North

DESIGN, INC.
913 NORTH NOVA RD.
HOLLY HILL, FL 32117
AA 26000567
PHONE (386) 255-6987
FAX (386) 255-6989

REV#	REVISIONS	DATE
1		
2		
3		
4		
5		
6		
7		
8		

DAYTONA BEACH PIER BUILDING RENOVATION

MAIN STREET
DAYTONA BEACH, FL

PJT#:	02126.11
DATE:	06/30/10
DRN BY:	HKC
DGN BY:	DMS
REV BY:	DMS
SCALE:	AS NOTED

SHEET

AD1.3

MEZZANINE 2 DEMO PLAN