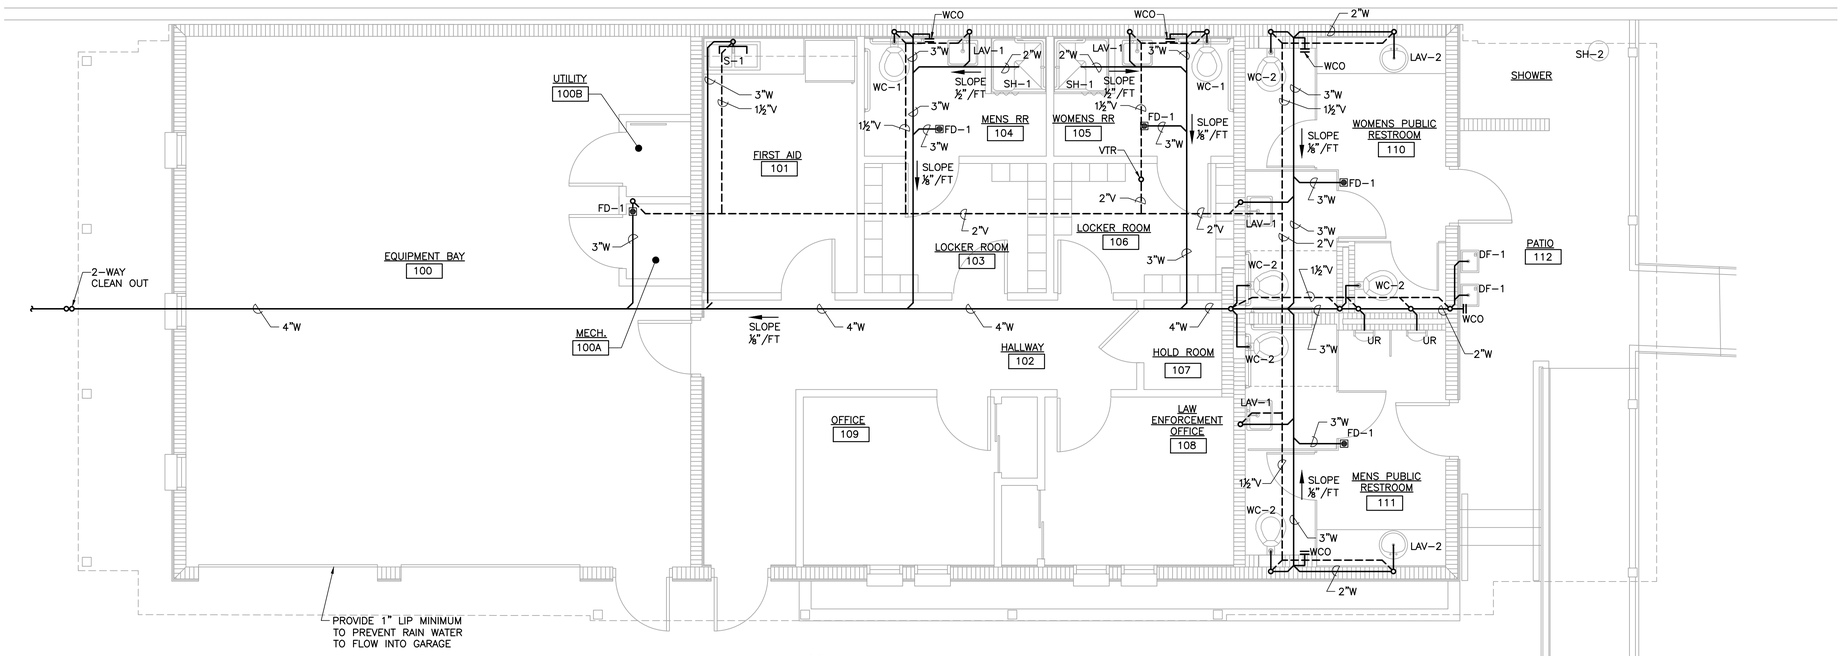

WASTE AND VENT PLAN

1/4" = 1'-0"

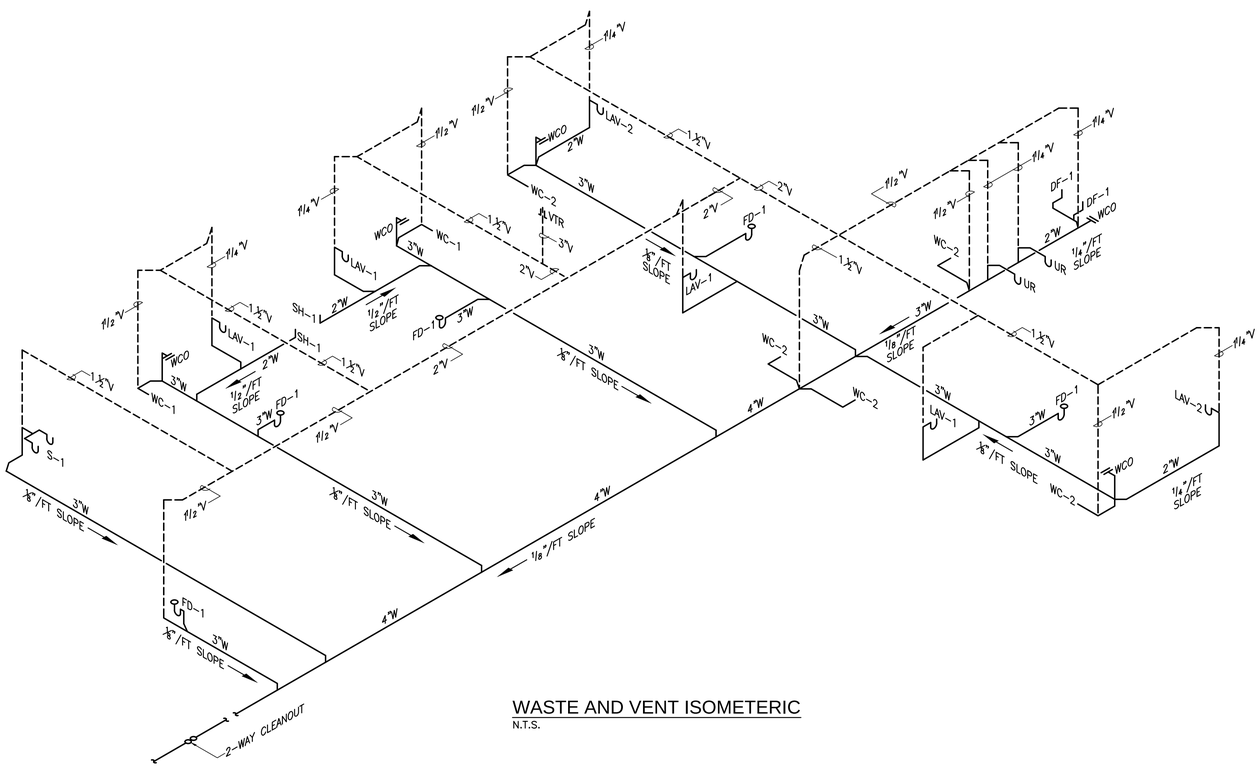

WASTE AND VENT ISOMETERIC

N.T.S.

GRAPHIC SCALE
4' 0 5' 10' 15' 20'
1/8"=1'-0"

PHILIP W. THOMAS
FL PE# 60412

DESIGN, INC.
913 NORTH NOVA RD.
HOLLY HILL, FL 32117
AA 26000567
PHONE (386) 255-6987
FAX (386) 255-6989

CDE COMPANY
Cape Design Engineering Co.
191 Center St. - Suite 201
Cape Canaveral, FL 32920
Phone: (321) 799-2970
BUSINESS LICENSE # EB8072

REV	REVISIONS	DATE

COUNTY OF VOLUSIA
CARDINAL AVENUE LIFEGUARD STATION
WASTE AND VENT PLANS

CARDINAL AVENUE
ORMOND BEACH, FLORIDA

PJT#:	10-J-051
DATE:	09-20-11
DRN BY:	K. SAAD
DGN BY:	P. THOMAS
REV BY:	K. RENGARAJAN
SCALE:	

SHEET

P1.2