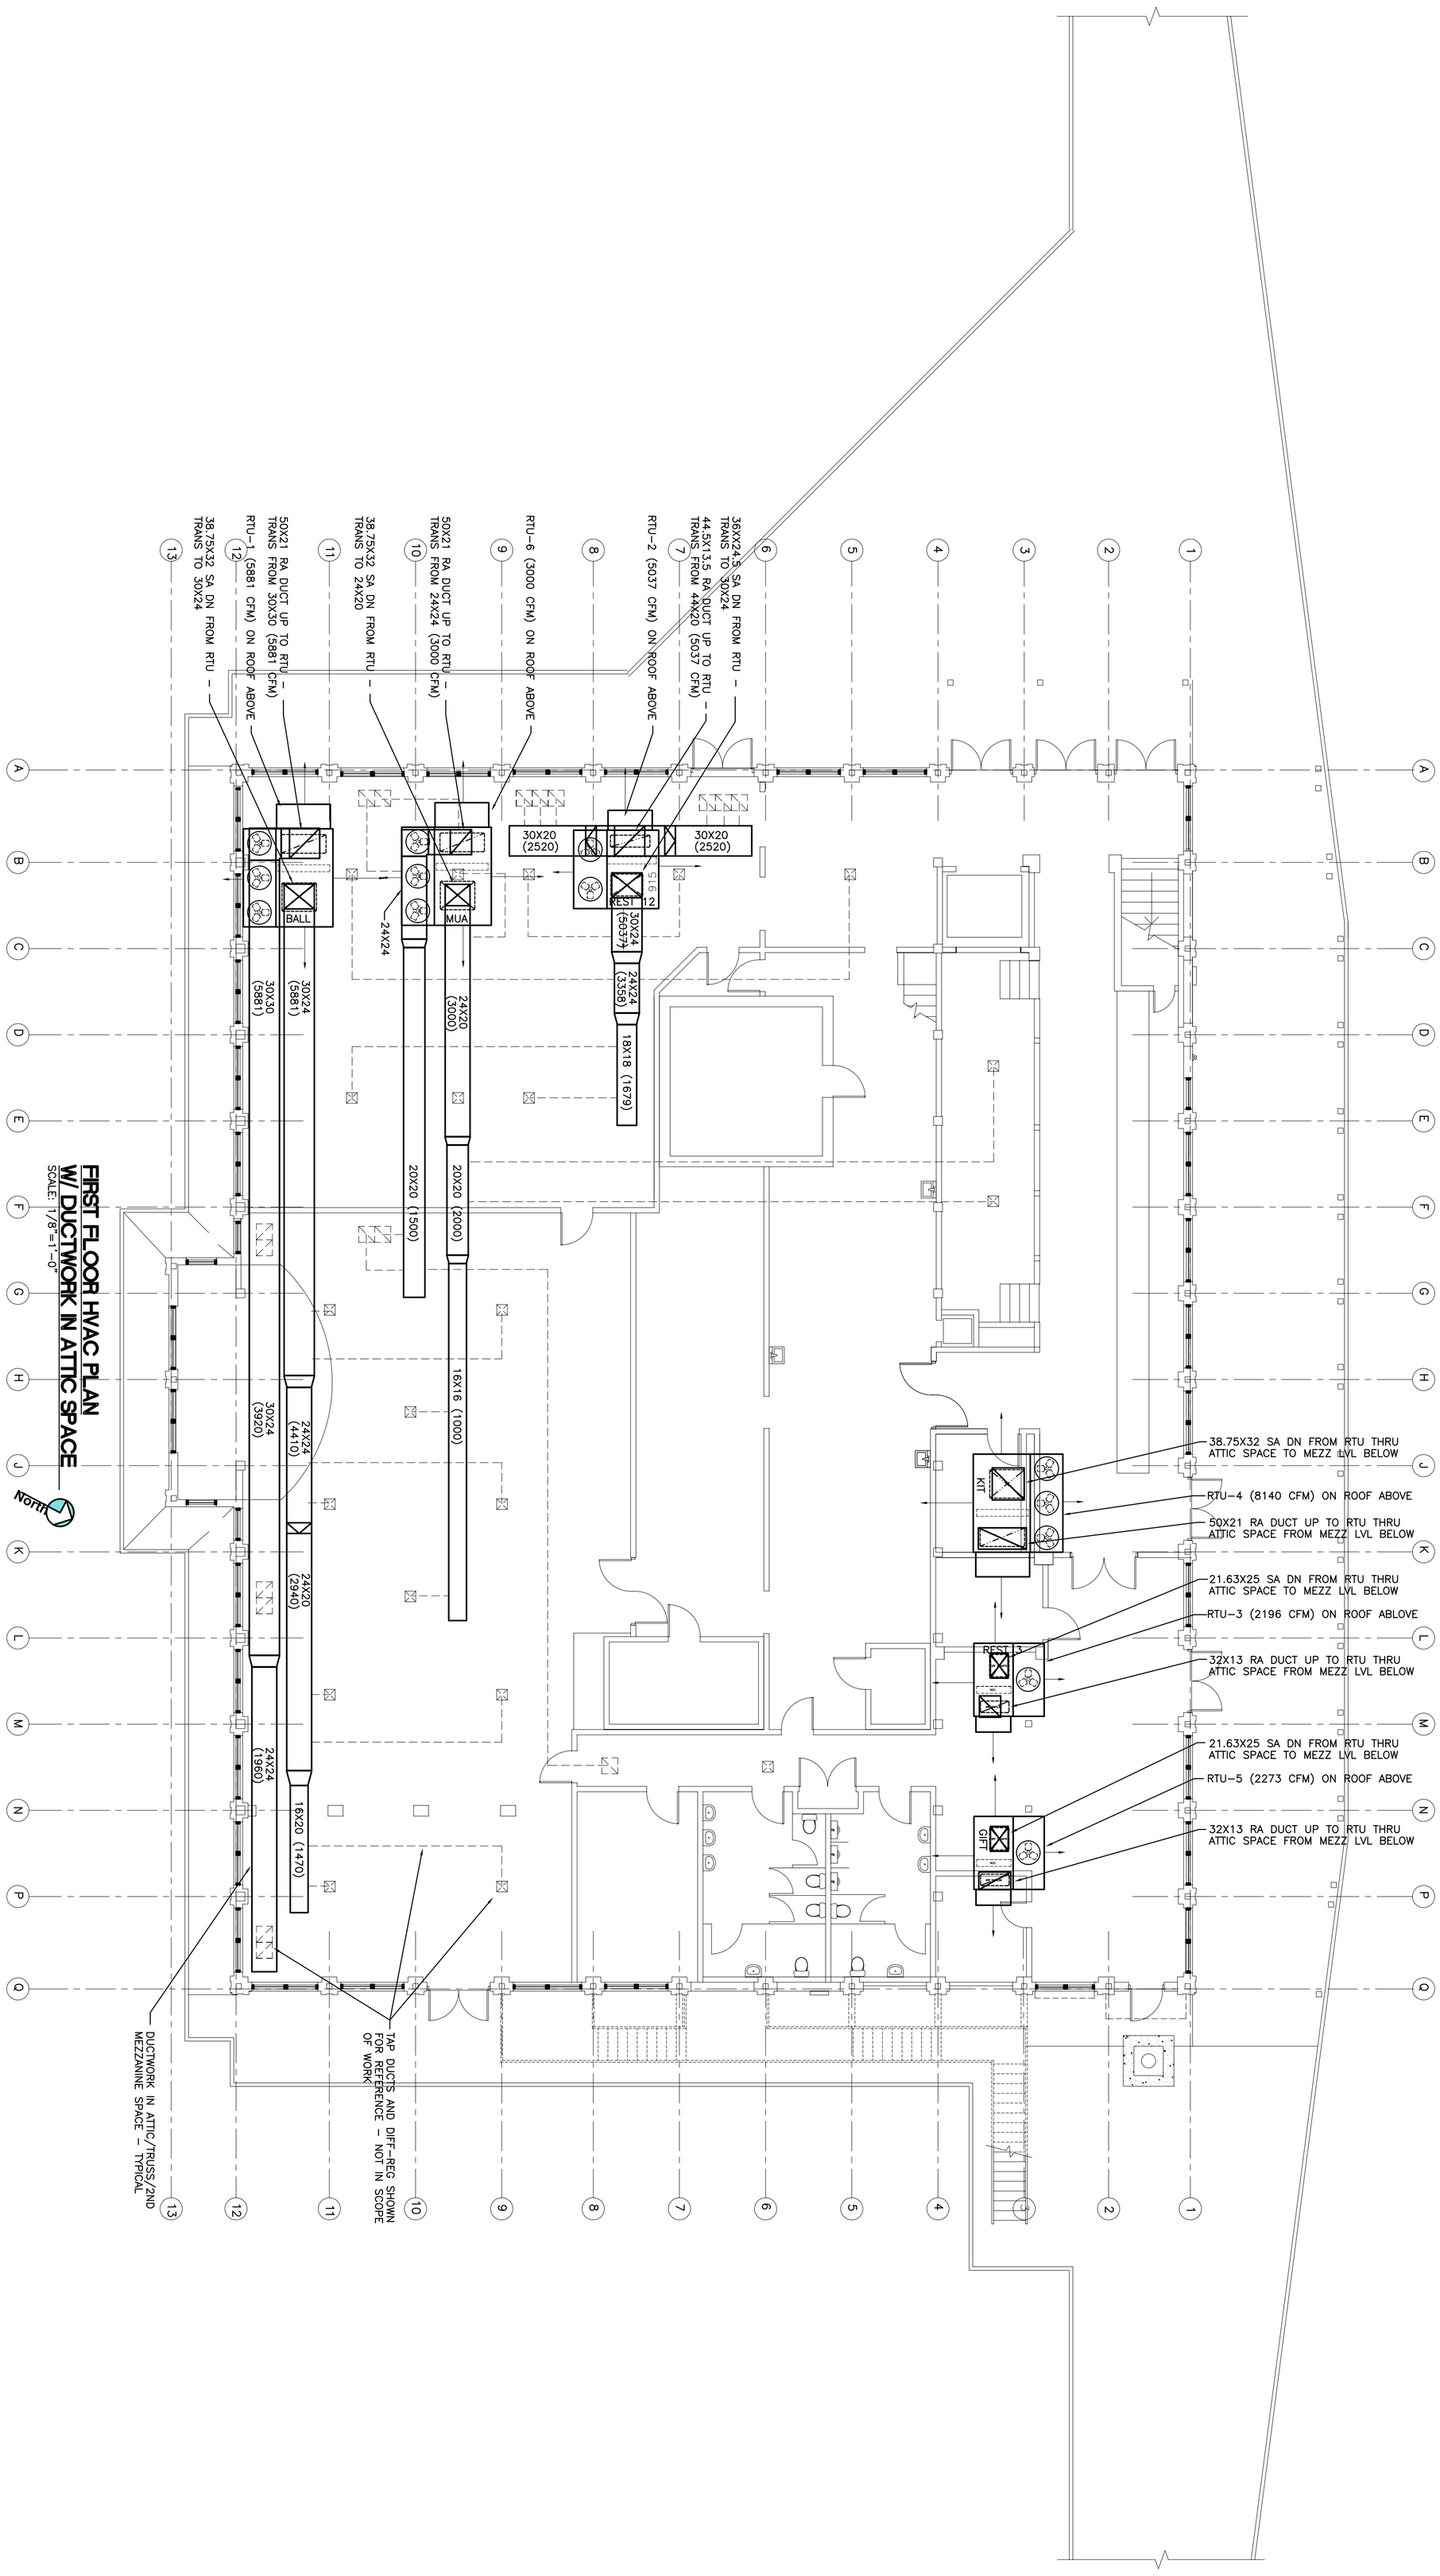

FIRST FLOOR HVAC PLAN W/ DUCTWORK IN ATTIC SPACE

SCALE: 1/8"=1'-0"

PROGRESS PLAN - 7/5/10

ENERGY SYSTEMS DESIGN, INC
ALAN H LUNDSTROM PE
PE#:19436 AND EB#: 3008
250 SO. BEACH STREET STE 20
DAYTONA BEACH FL 32114
386 252 6703
ahl@esdi-fl.com

SHEET

M2.1

PJT#: 02126.11
DATE: 04/01/10
DRN BY: DHR
DGN BY: AHL
REV BY: AHL
SCALE: AS NOTED

DAYTONA BEACH PIER BUILDING RENOVATION

MAIN STREET
DAYTONA BEACH, FL

REV#	REVISIONS	DATE
1		
2		
3		
4		
5		
6		
7		
8		

913 NORTH NOVA RD.
HOLLY HILL, FL 32117
AA 26000567
PHONE (386) 255-6987
FAX (386) 255-6989
DESIGN, INC.